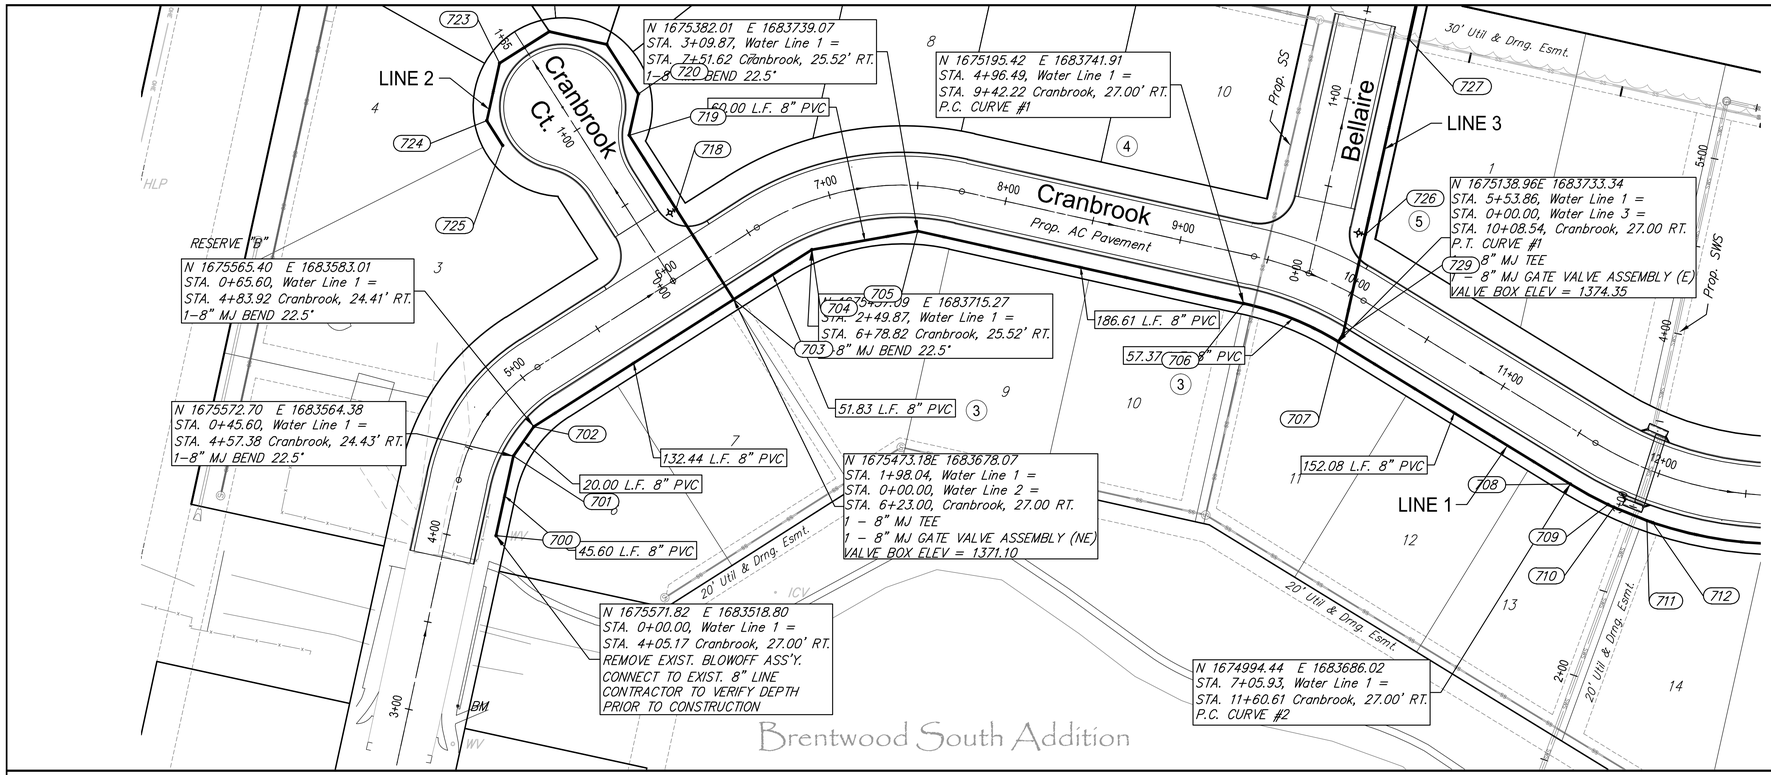

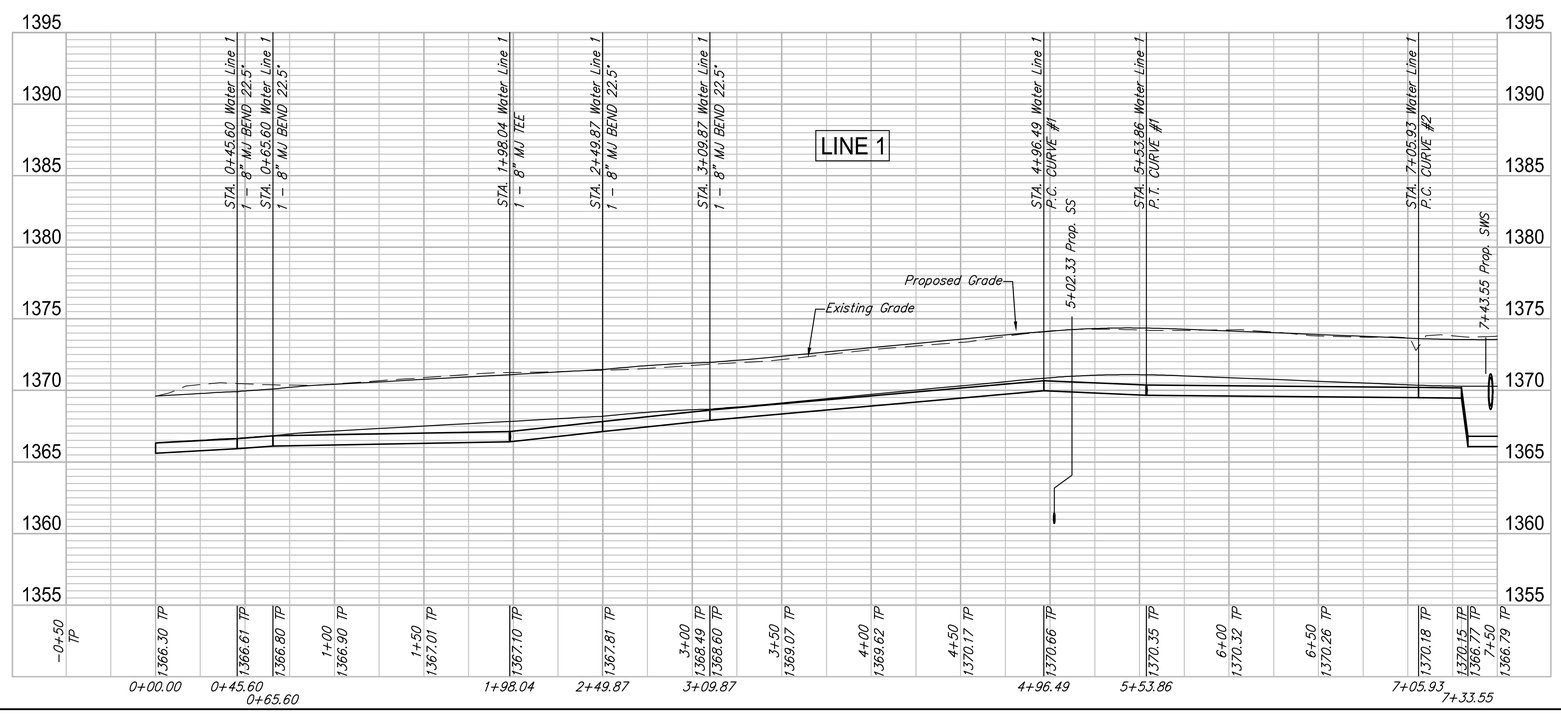

RUGGLES & BOHM
ENGINEERING | PLANNING | ARCHITECTURE | ENVIRONMENT
WICHITA, KS 67202 | 316.264.0594 | FAX 316.264.0595

REVIEW	7-9-2015
DATE	7/24/2015
DESIGN	EJG
DRAWN	
PROJECT NUMBER	448-90670
DRAWING FILE	4532E Brentwood South Ph 5 - Base [Water Line 1 (1 of 2)]

Brentwood South Addition
Water Line 1 (1 of 2)
Wichita, Kansas

ERIC JOHN GLOVER
LICENSED
18144
7/23/15
KANSAS
PROFESSIONAL ENGINEER

RB JOB
4532E

SHEET
3
OF
12