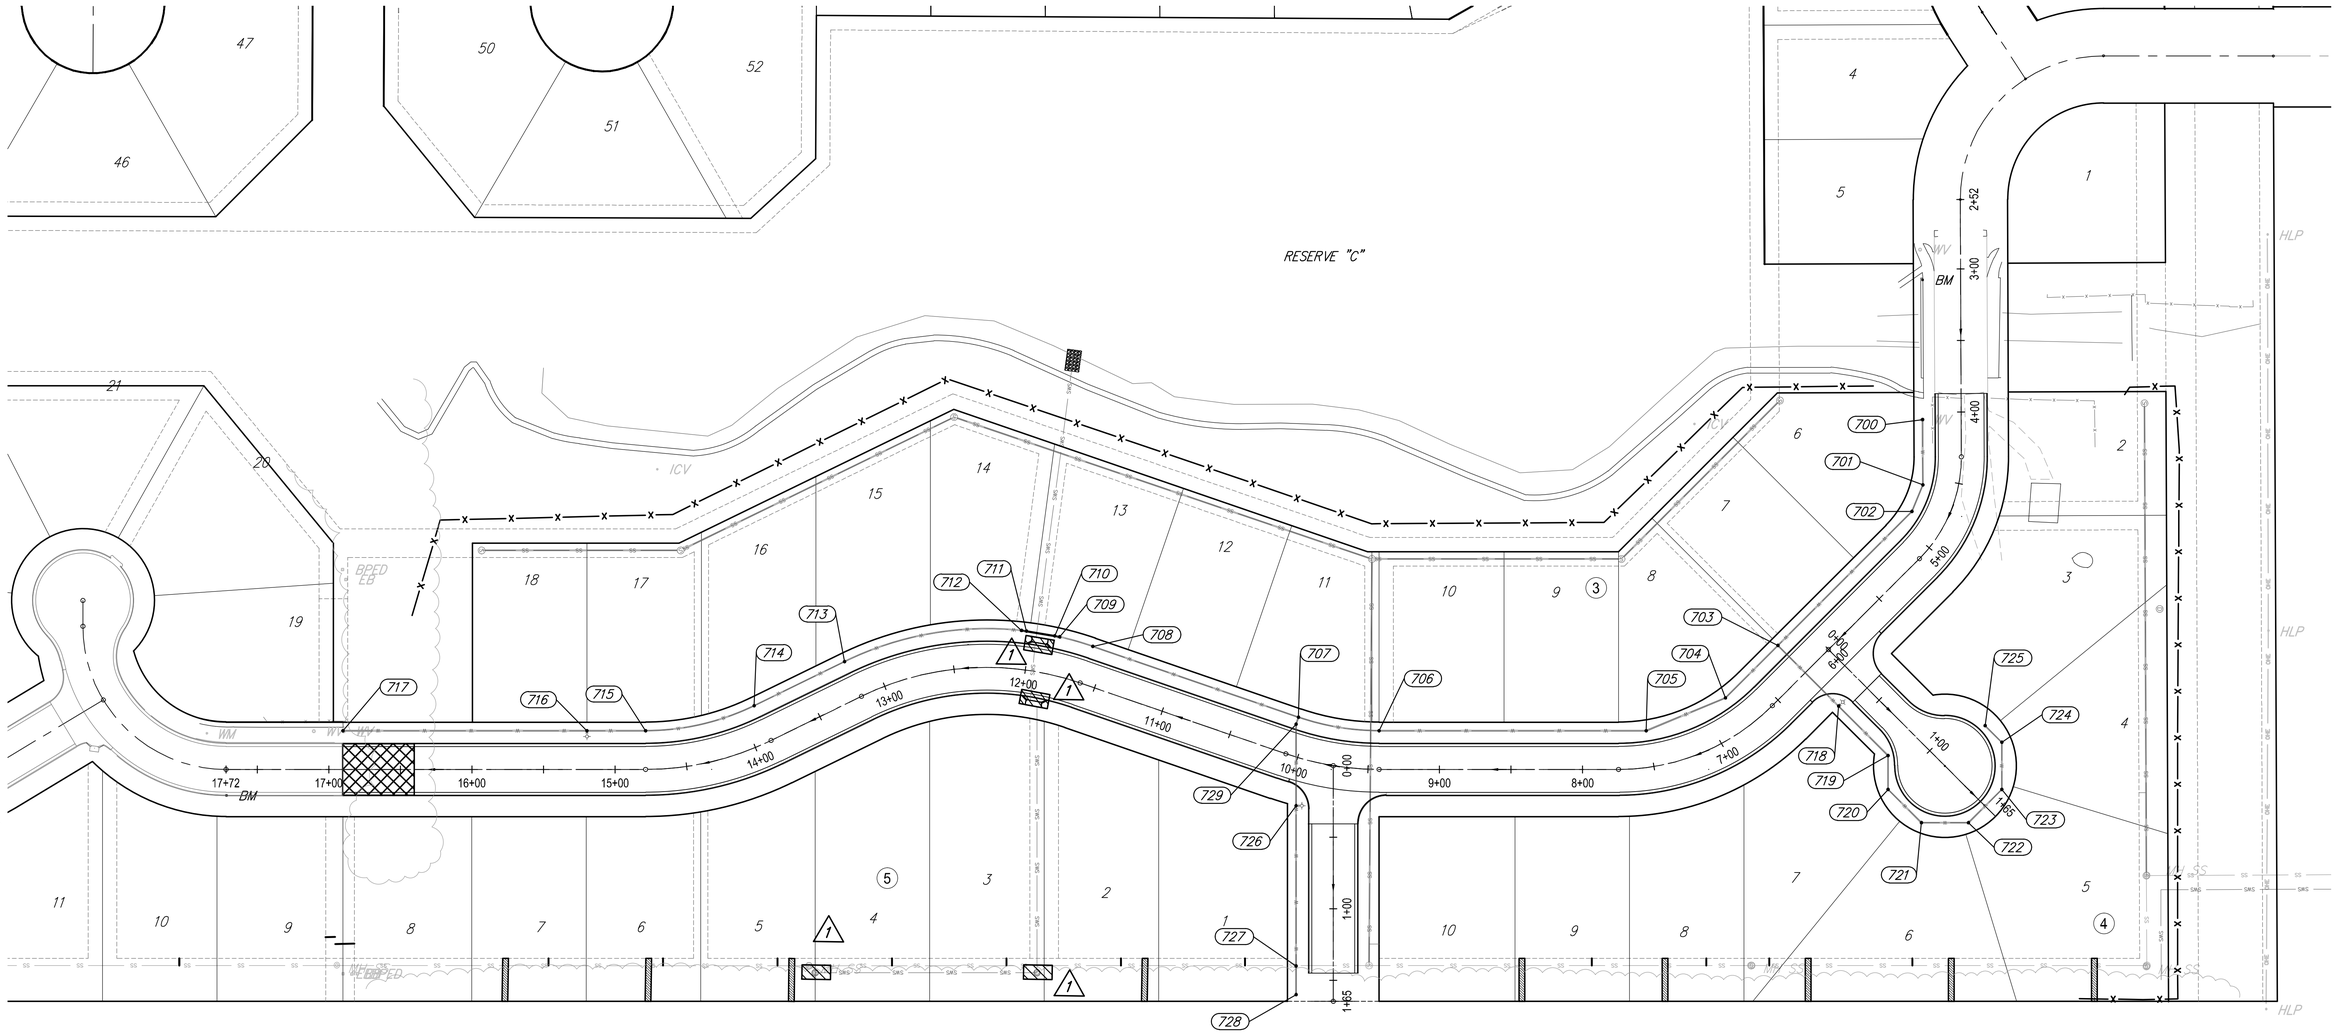

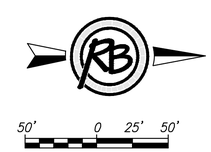

PROJECT QUANTITIES

—x——x— MAINTAIN Silt Fence (1685 L.F.)

MAINTAIN Linear Sediment Barrier (270 L.F.)

MAINTAIN Construction Entrance

(c) Copyright 2015, Ruggles & Bohm, P.A.

Brentwood South Addition
Erosion Control Plan

SEAL

ERIC JOHN GLOVER
LICENSED
18144
7/23/15
KANSAS
PROFESSIONAL ENGINEER

RUGGLES & BOHM
ENGINEERING | SURVEYING | LANDSCAPE ARCHITECTURE | GOVERNMENT
924 NORTH MAIN WICHITA, KANSAS 67203 P (316) 264-8008 F (316) 264-4621
WWW.RBKANSAS.COM

DATE	7/24/2015
DESIGN	EJG
DRAWN	DS
REVIEW	7-8-2015
PROJECT NUMBER	448-90670
RB JOB NO.	4532E
DWG. SCALE	...
DRAWING FILE	4532E Brentwood South Ph 5 - Base [Erosion Control Plan]
SHEET	6
OF	12

F:\Projects\Projects 4500-4599\4532E (Brentwood South Addition Ph 5 Engineering)\4532E Brentwood South Ph 5 - Base.dwg