PLOTTED: Wednesday, July 29, 2015 @ 10:04AM

SUBDIVISION BENCH MARKS

NO.	STREET AND STATION	FROM CL	DESCRIPTION	ELEVATIONS
1	NINEIRON, STA. 23+77.86	12.5' RT	TOP OF CURB AT W END OF INLET HOOKUP	1358.9
2	SIENNA, STA. 29+35.79	12.5' LT	TOP OF CURB AT W END OF INLET HOOKUP	1348.4

NOTE: CONTRACTOR SHALL INSTALL SUBDIVISION BENCH MARKS ("FLAT SURVEY MARKERS NO. 8134–08 3" TOP DIAMETER" PROVIDED BY KANSAS BLUE PRINT CO., INC.) COSTS TO BE CONSIDERED SUBSIDIARY TO CONSTRUCTION OF COMBINED CURB AND GUTTER.

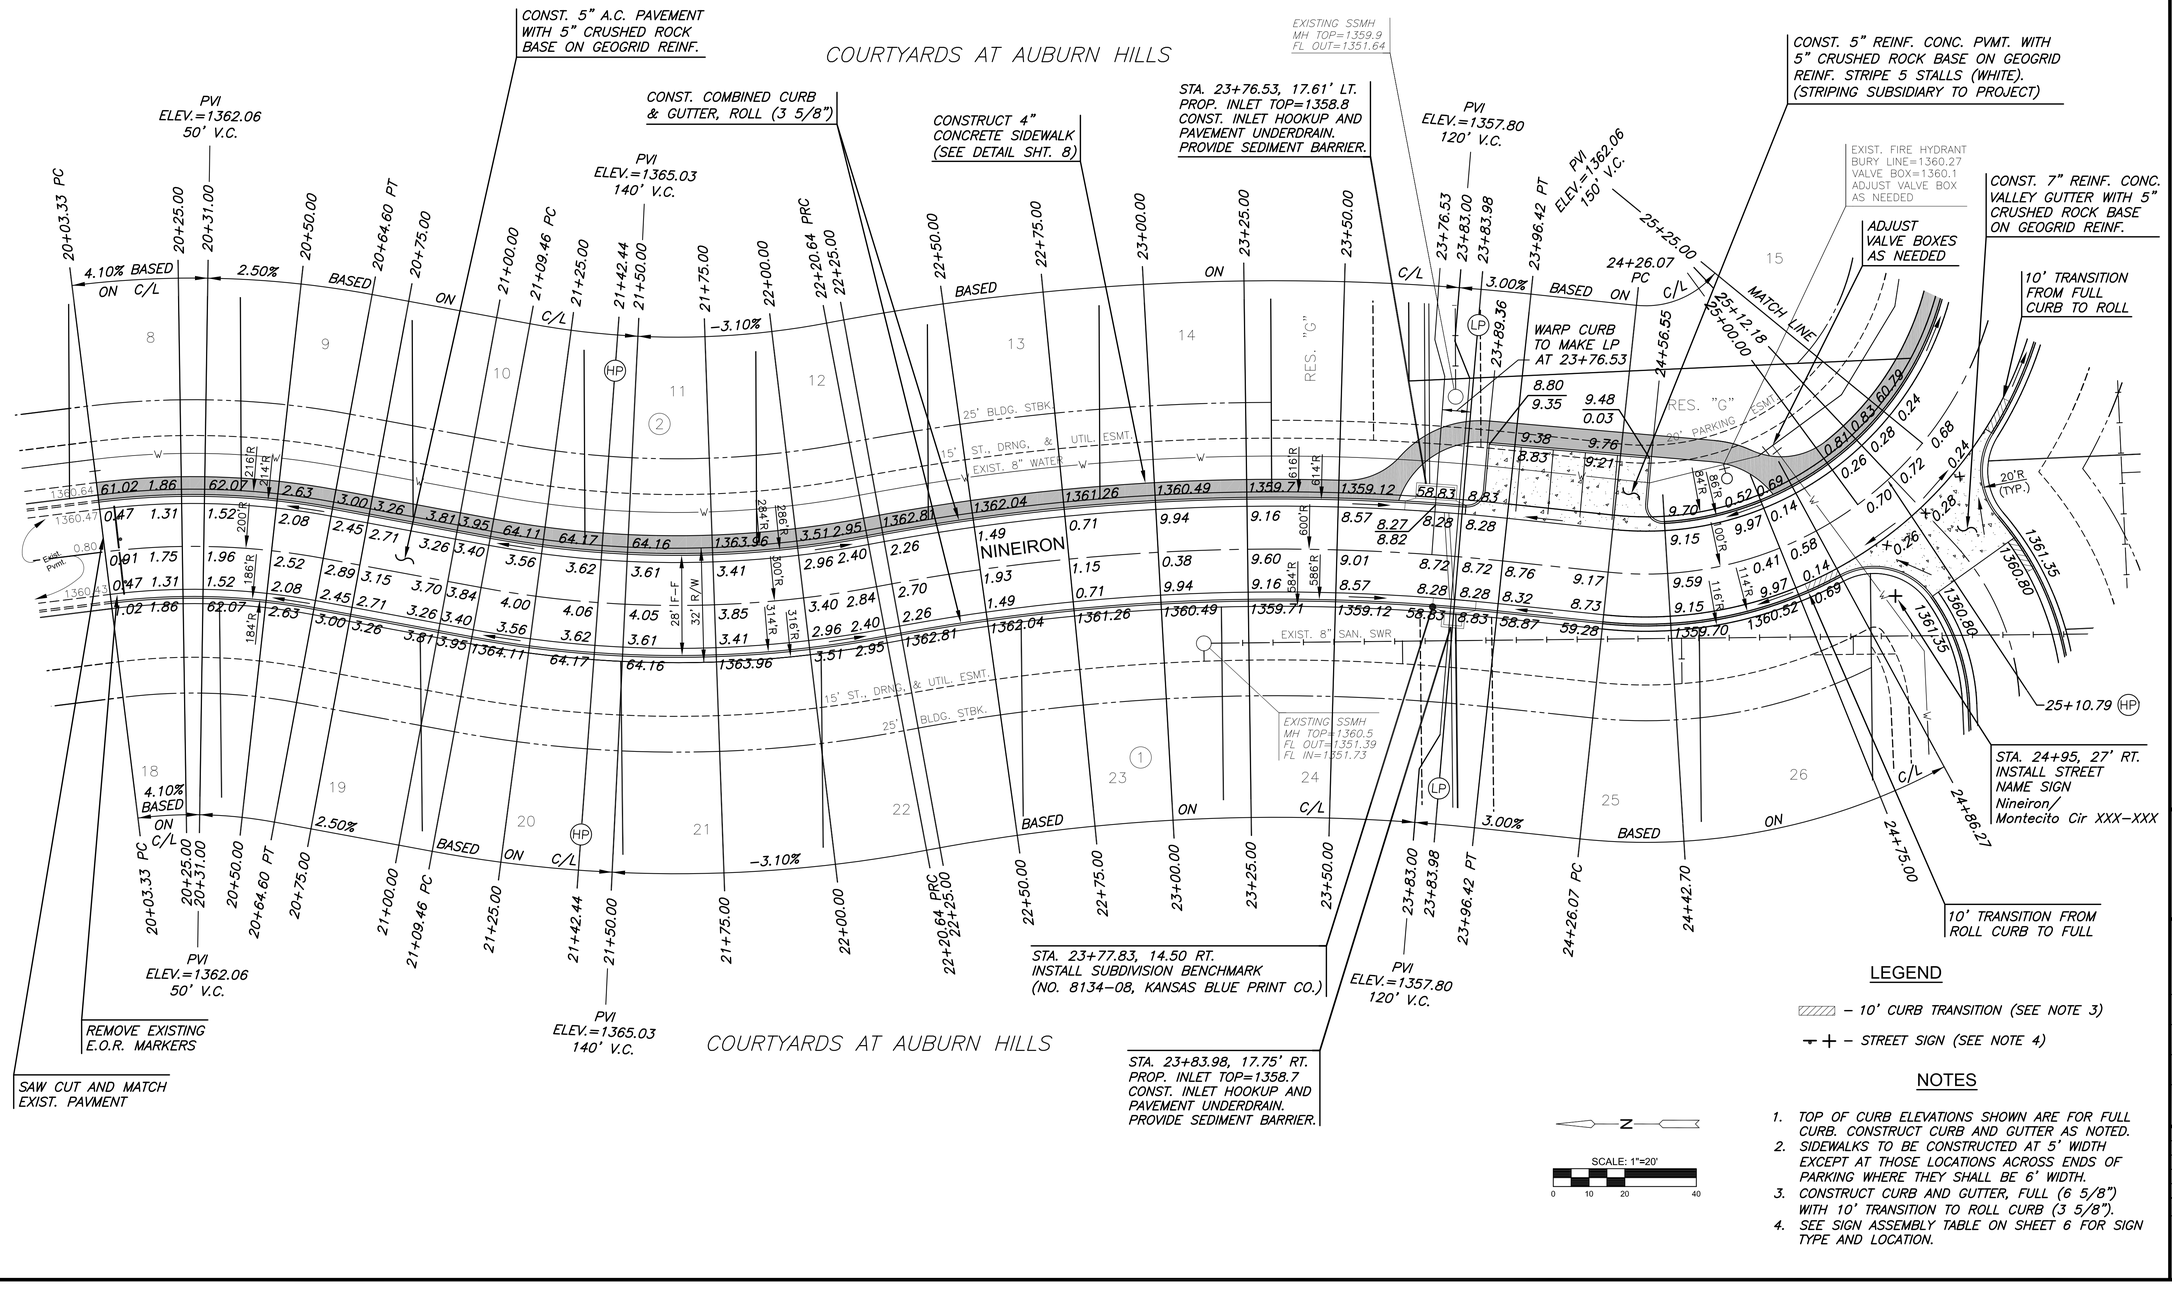

LEGEND

▨ – 10' CURB TRANSITION (SEE NOTE 3)

–+– STREET SIGN (SEE NOTE 4)

SCALE: 1"=20'

NOTES

1. TOP OF CURB ELEVATIONS SHOWN ARE FOR FULL CURB. CONSTRUCT CURB AND GUTTER AS NOTED.
2. SIDEWALKS TO BE CONSTRUCTED AT 5' WIDTH EXCEPT AT THOSE LOCATIONS ACROSS ENDS OF PARKING WHERE THEY SHALL BE 6' WIDTH.
3. CONSTRUCT CURB AND GUTTER, FULL (6 5/8") WITH 10' TRANSITION TO ROLL CURB (3 5/8").
4. SEE SIGN ASSEMBLY TABLE ON SHEET 6 FOR SIGN TYPE AND LOCATION.

J:\PROJECTS\2013\13910\1092_PERFECTION_COURTYARDS_AT_AUBURN\5-CIVIL\CAD\PAVP\PHASE 2\1292_EP-01.DWG

MKEC
Wichita, KS • 316-684-9600

COURTYARDS AT AUBURN HILLS

PAVING & INCIDENTAL DRAINAGE FOR

PHASE 2

©2015
MKEC Engineering
All Rights Reserved
www.mkec.com
These drawings and their contents, including, but not limited to, all concepts, designs, & ideas are the exclusive property of MKEC Engineering (MKEC), and may not be used or reproduced in any way without the express consent of MKEC.

NINEIRON

PROJECT NO.	472-85129
DATE	JULY 2015
SCALE	1" = 20'

DESIGNED	DRAWN	CHECKED
DFL	JWC	GJA

NO.	REVISION	DATE

SHEET NO.

7 OF 31