STATE	PROJECT NO.	YEAR	SHEET NO.	TOTAL SHEETS
KANSAS	87 N–0612–01	2015	72	84

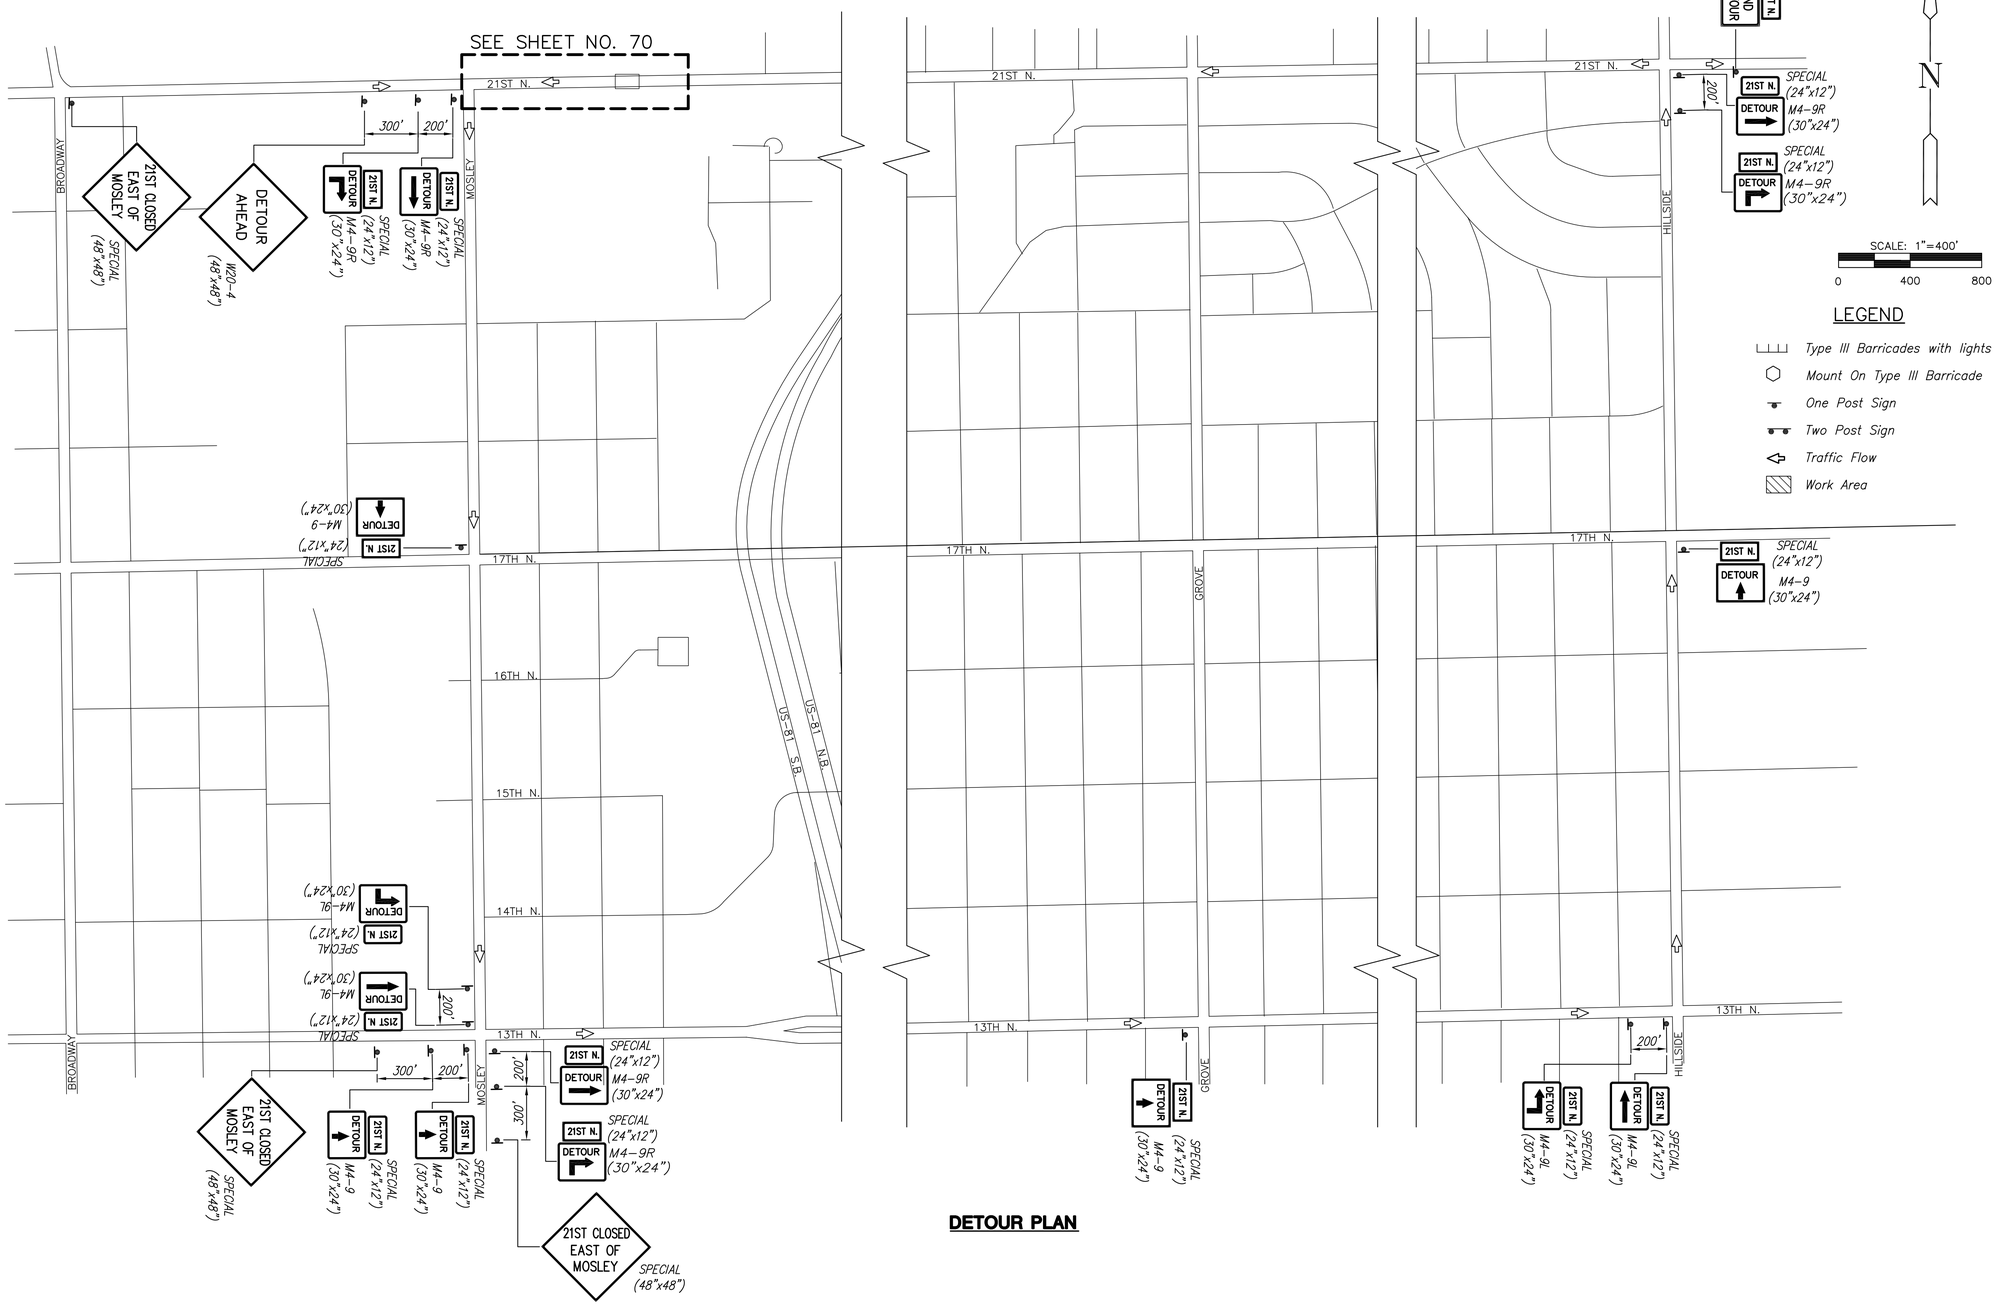

DETOUR PLAN

MKEC
Wichita, KS • 316-684-9600

CONSTRUCTION PLANS FOR

21ST STREET BRIDGE AT DERBY REFINERY

WICHITA, KANSAS

©2013
MKEC Engineering
All Rights Reserved
www.mkec.com
These drawings and their contents, including, but not limited to, all concepts, designs, & Ideas are the exclusive property of MKEC Engineering (MKEC), and may not be used or reproduced in any way without the express consent of MKEC.

DETOUR PLAN

PROJECT NO.	472-85120
DATE	JULY 2015
SCALE	1"-400'

DESIGNED	DRAWN	CHECKED
JRA	DPG	JRA

NO.	REVISION	DATE

SHEET NO.

72 OF 84

PLOTTED: Tuesday, July 21, 2015 @ 10:24AM

J:\Projects\2013\1301040546_21st Bridge at Derby Refinery\5-Civil\CAD\Traffic\13546 TC Detour.DWG