STATE	PROJECT NO.	YEAR	SHEET NO.	TOTAL SHEETS
KANSAS	87 N-0612-01	2015	84	84

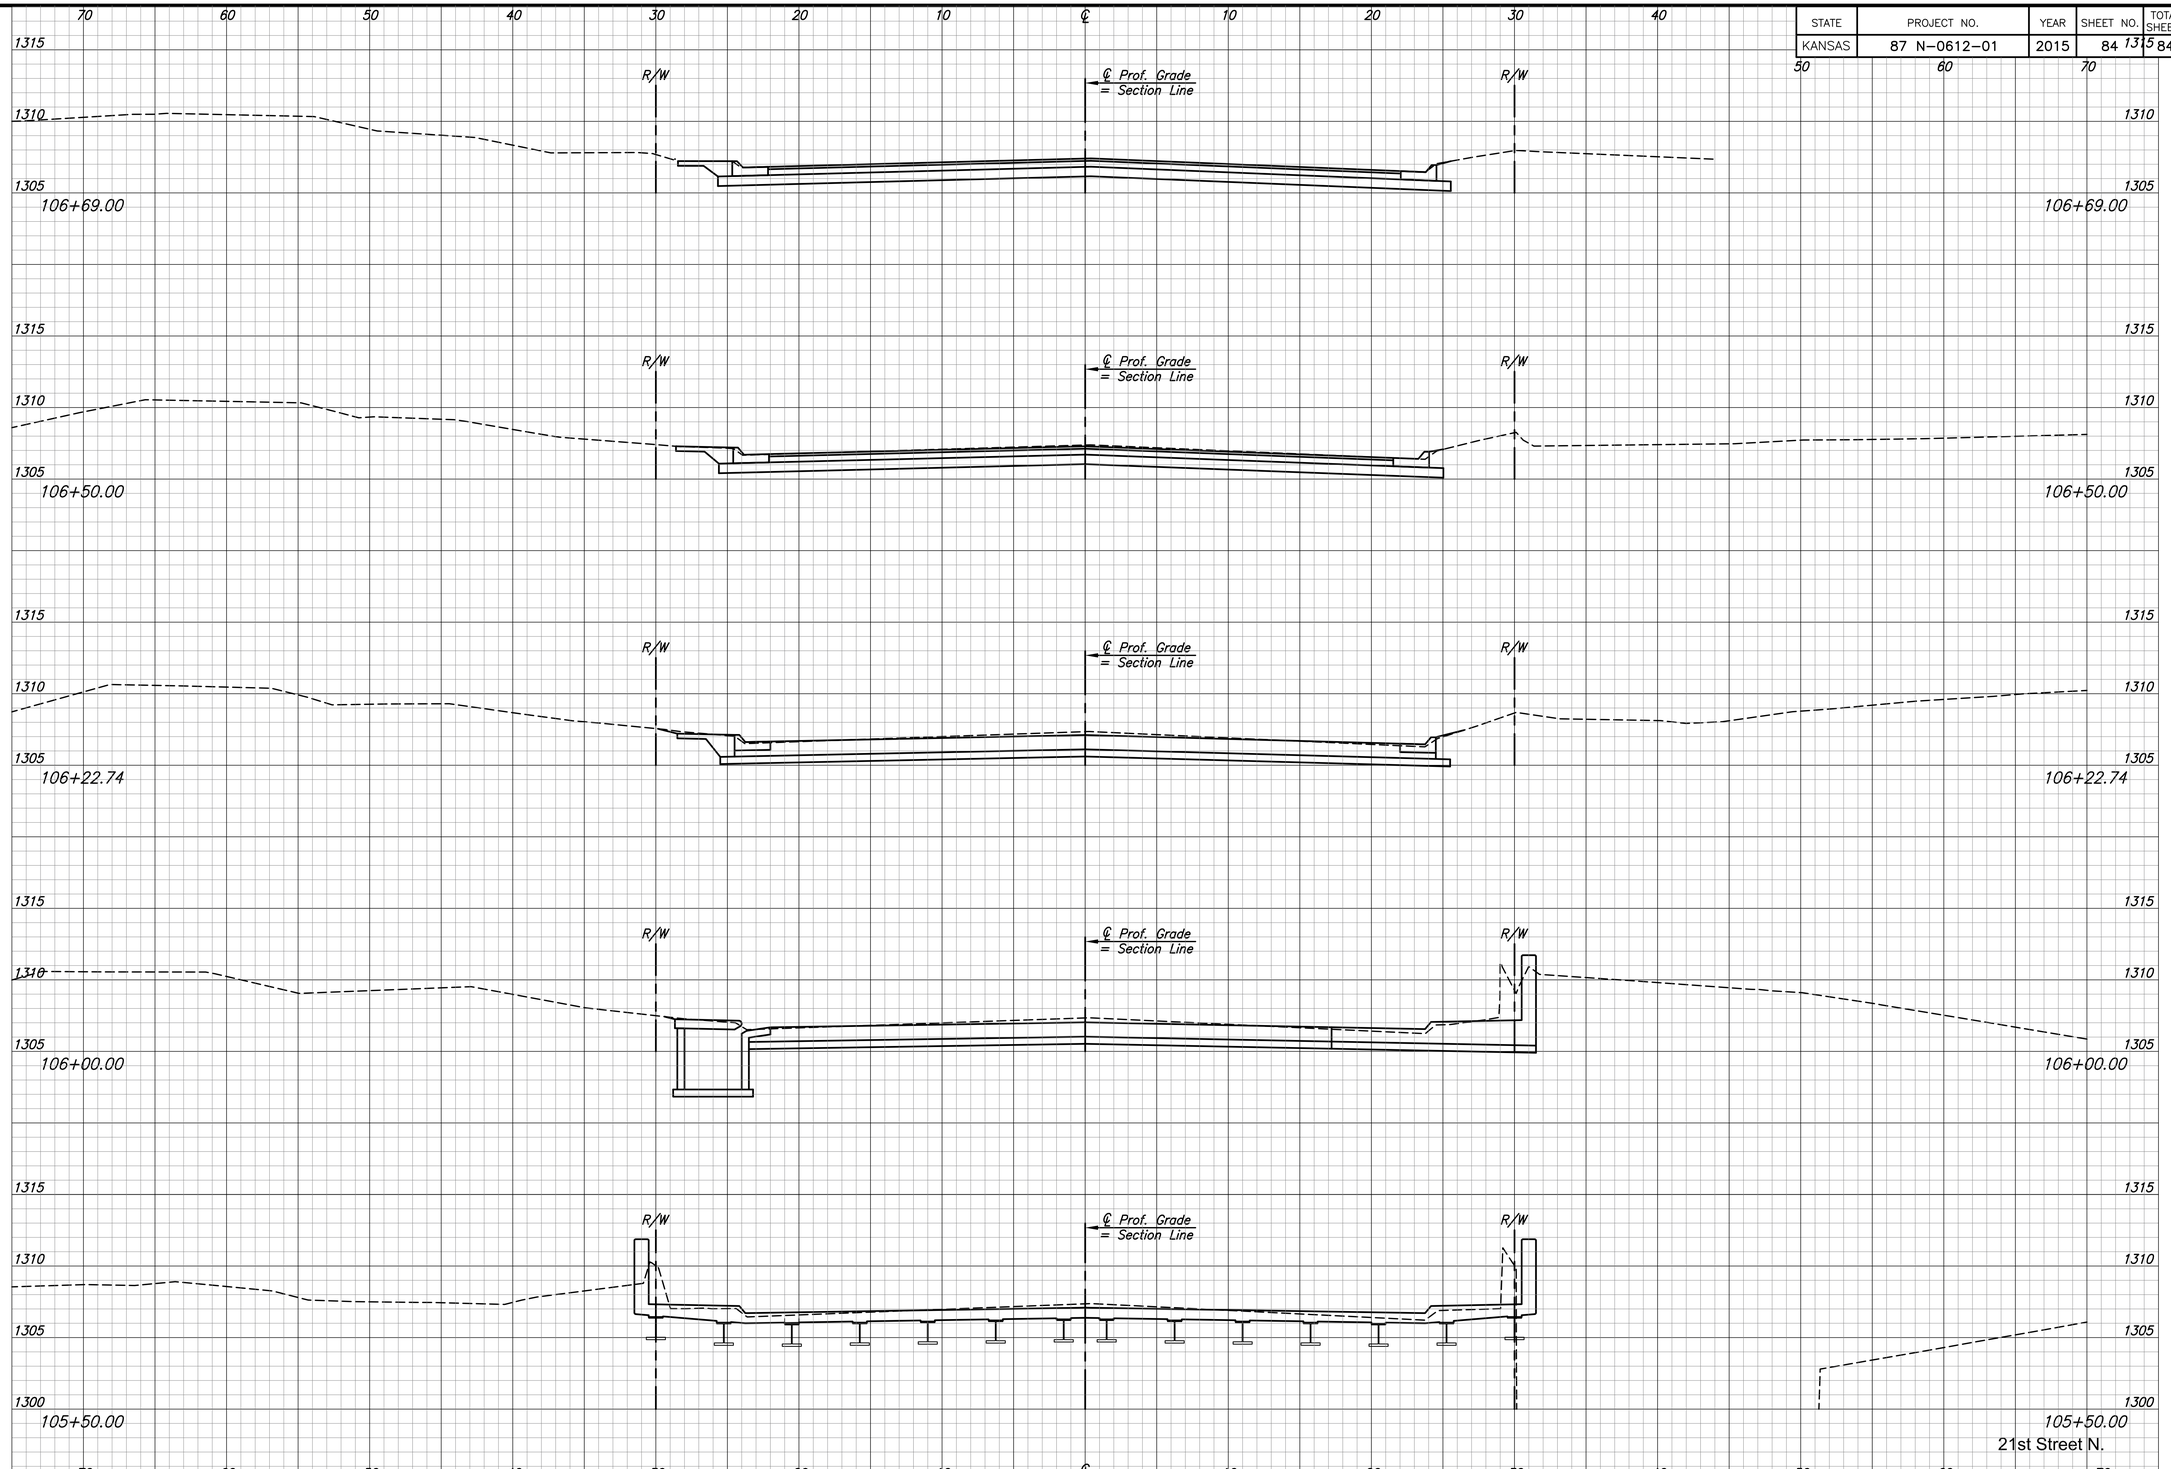

MKEC
Wichita, KS • 316-684-9600

21ST STREET BRIDGE AT DERBY REFINERY

CONSTRUCTION PLANS FOR

WICHITA, KANSAS

©2013
MKEC Engineering
All Rights Reserved
www.mkec.com
These drawings and their contents, including, but not limited to, all concepts, designs, & ideas are the exclusive property of MKEC Engineering (MKEC), and may not be used or reproduced in any way without the express consent of MKEC.

CROSS-SECTIONS STA. 106+00.00 TO STA. 106+54.32

PROJECT NO.	472-85120
DATE	JULY 2015
SCALE	1" = 5'

DESIGNED	DRAWN	CHECKED
JRA	JSB	JRA

NO.	REVISION	DATE

SHEET NO.

84 OF 84

PLOTTED: Tuesday, July 21, 2015 @ 10:27AM

J:\Projects\2013\130104\04_21st Bridge at Derby Refinery\5-CAD\CSECT\130430302.dwg