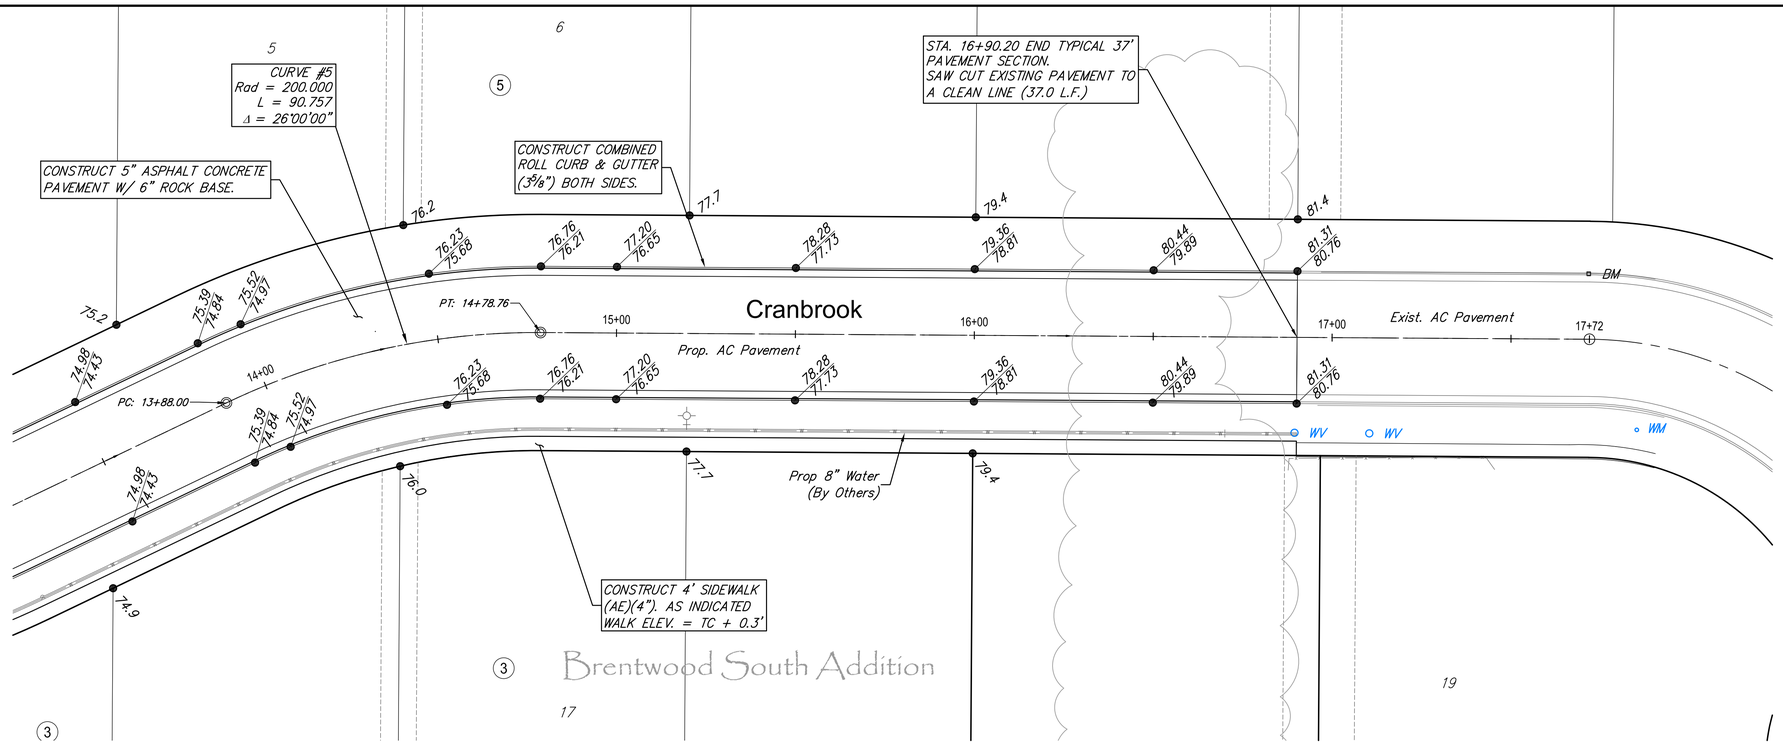

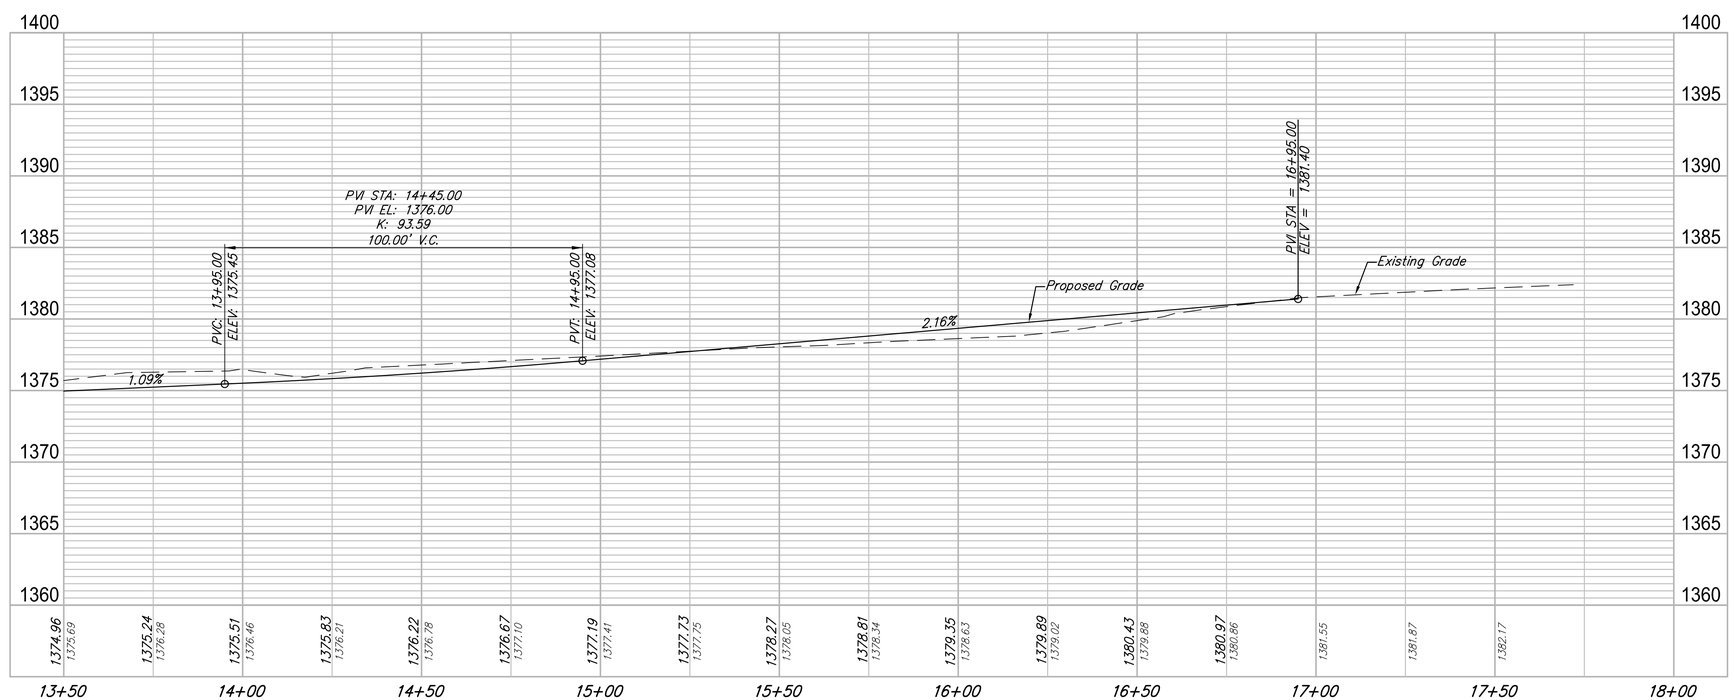

RUGGLES BOHM

DESIGN EJG
DRAWN DS
REVIEW
DATE

PROJECT NUMBER 472-85218
DRAWING FILE 4532E Brentwood South Ph 5 - Base

Brentwood South Addition
Cranbrook-3
Wichita, Kansas

RB JOB 4532E
SHEET 12 OF 39