LEGEND

Pavement Removal

Sidewalk Removal

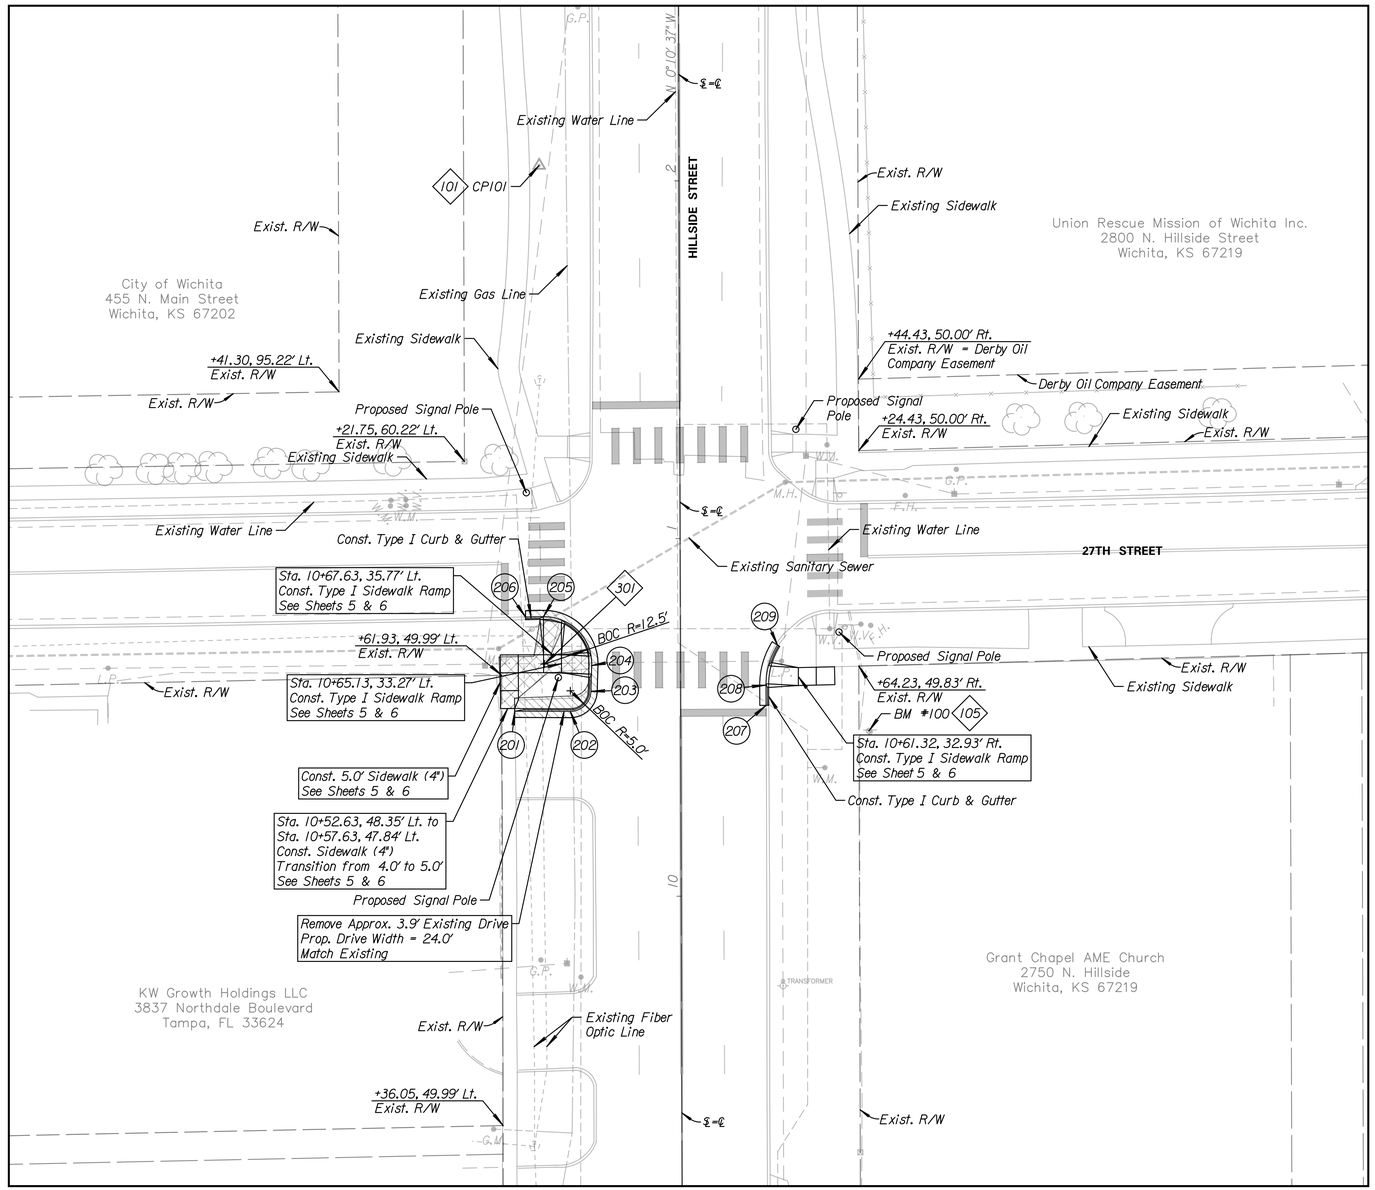

SCALE

20' 0 20' 40'

SOUTHWEST CORNER ELEVATION DETAIL

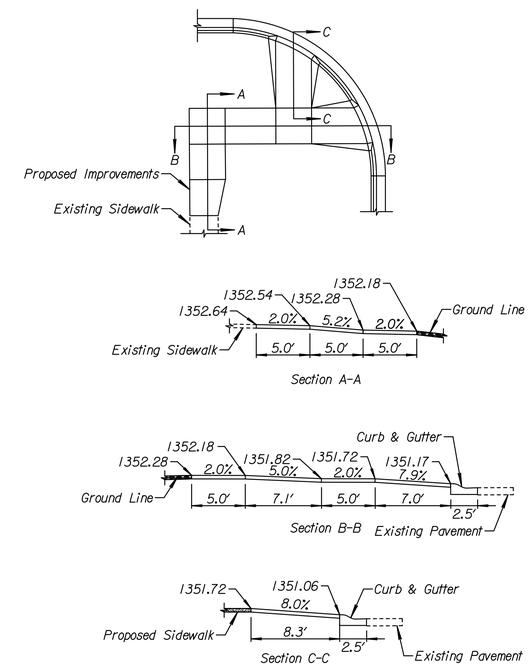

NOTES:
For Pavement Marking Details
See Sheets 7-9

For Traffic Signal Installation
See Sheets 10-12

All Control & Coordinate Data is Located on Sheet 2

All Curb Return ℄ Information Located on Sheet 2

TranSystems
245 NORTH WACO
SUITE 222
WICHITA, KANSAS 67202
PHONE: 316-303-3000
FAX: 316-303-0156

CONSULTANTS:

27TH STREET & HILLSIDE STREET
SIGNALIZATION IMPROVEMENTS

CITY OF WICHITA, KANSAS

REVISIONS:

MARK	DATE	DESCRIPTION

PROJ NO: P125130050
SCALE: 1"=20'
DATE: 9/29/2015
DESIGNED BY: TAU
DRAWN BY: TAU
CHECKED BY: SGE

SHEET TITLE:

27TH & HILLSIDE
SIGNALIZATION IMPROVEMENTS

SHEET NO.
3
SHEET 3 OF 26

IF THIS DRAWING IS LESS THAN 22" X 36" IT IS A REDUCED SIZE DRAWING

danavarro
9/29/2015 - 2:19:30 PM - G:\WI130050\Road\44.0810 Sheet Files\C-RDW-M01-101.DGN