STATE	PROJECT NO.	YEAR	SHEET NO.	TOTAL SHEETS
KANSAS	87N-0582-01	2015	8	59

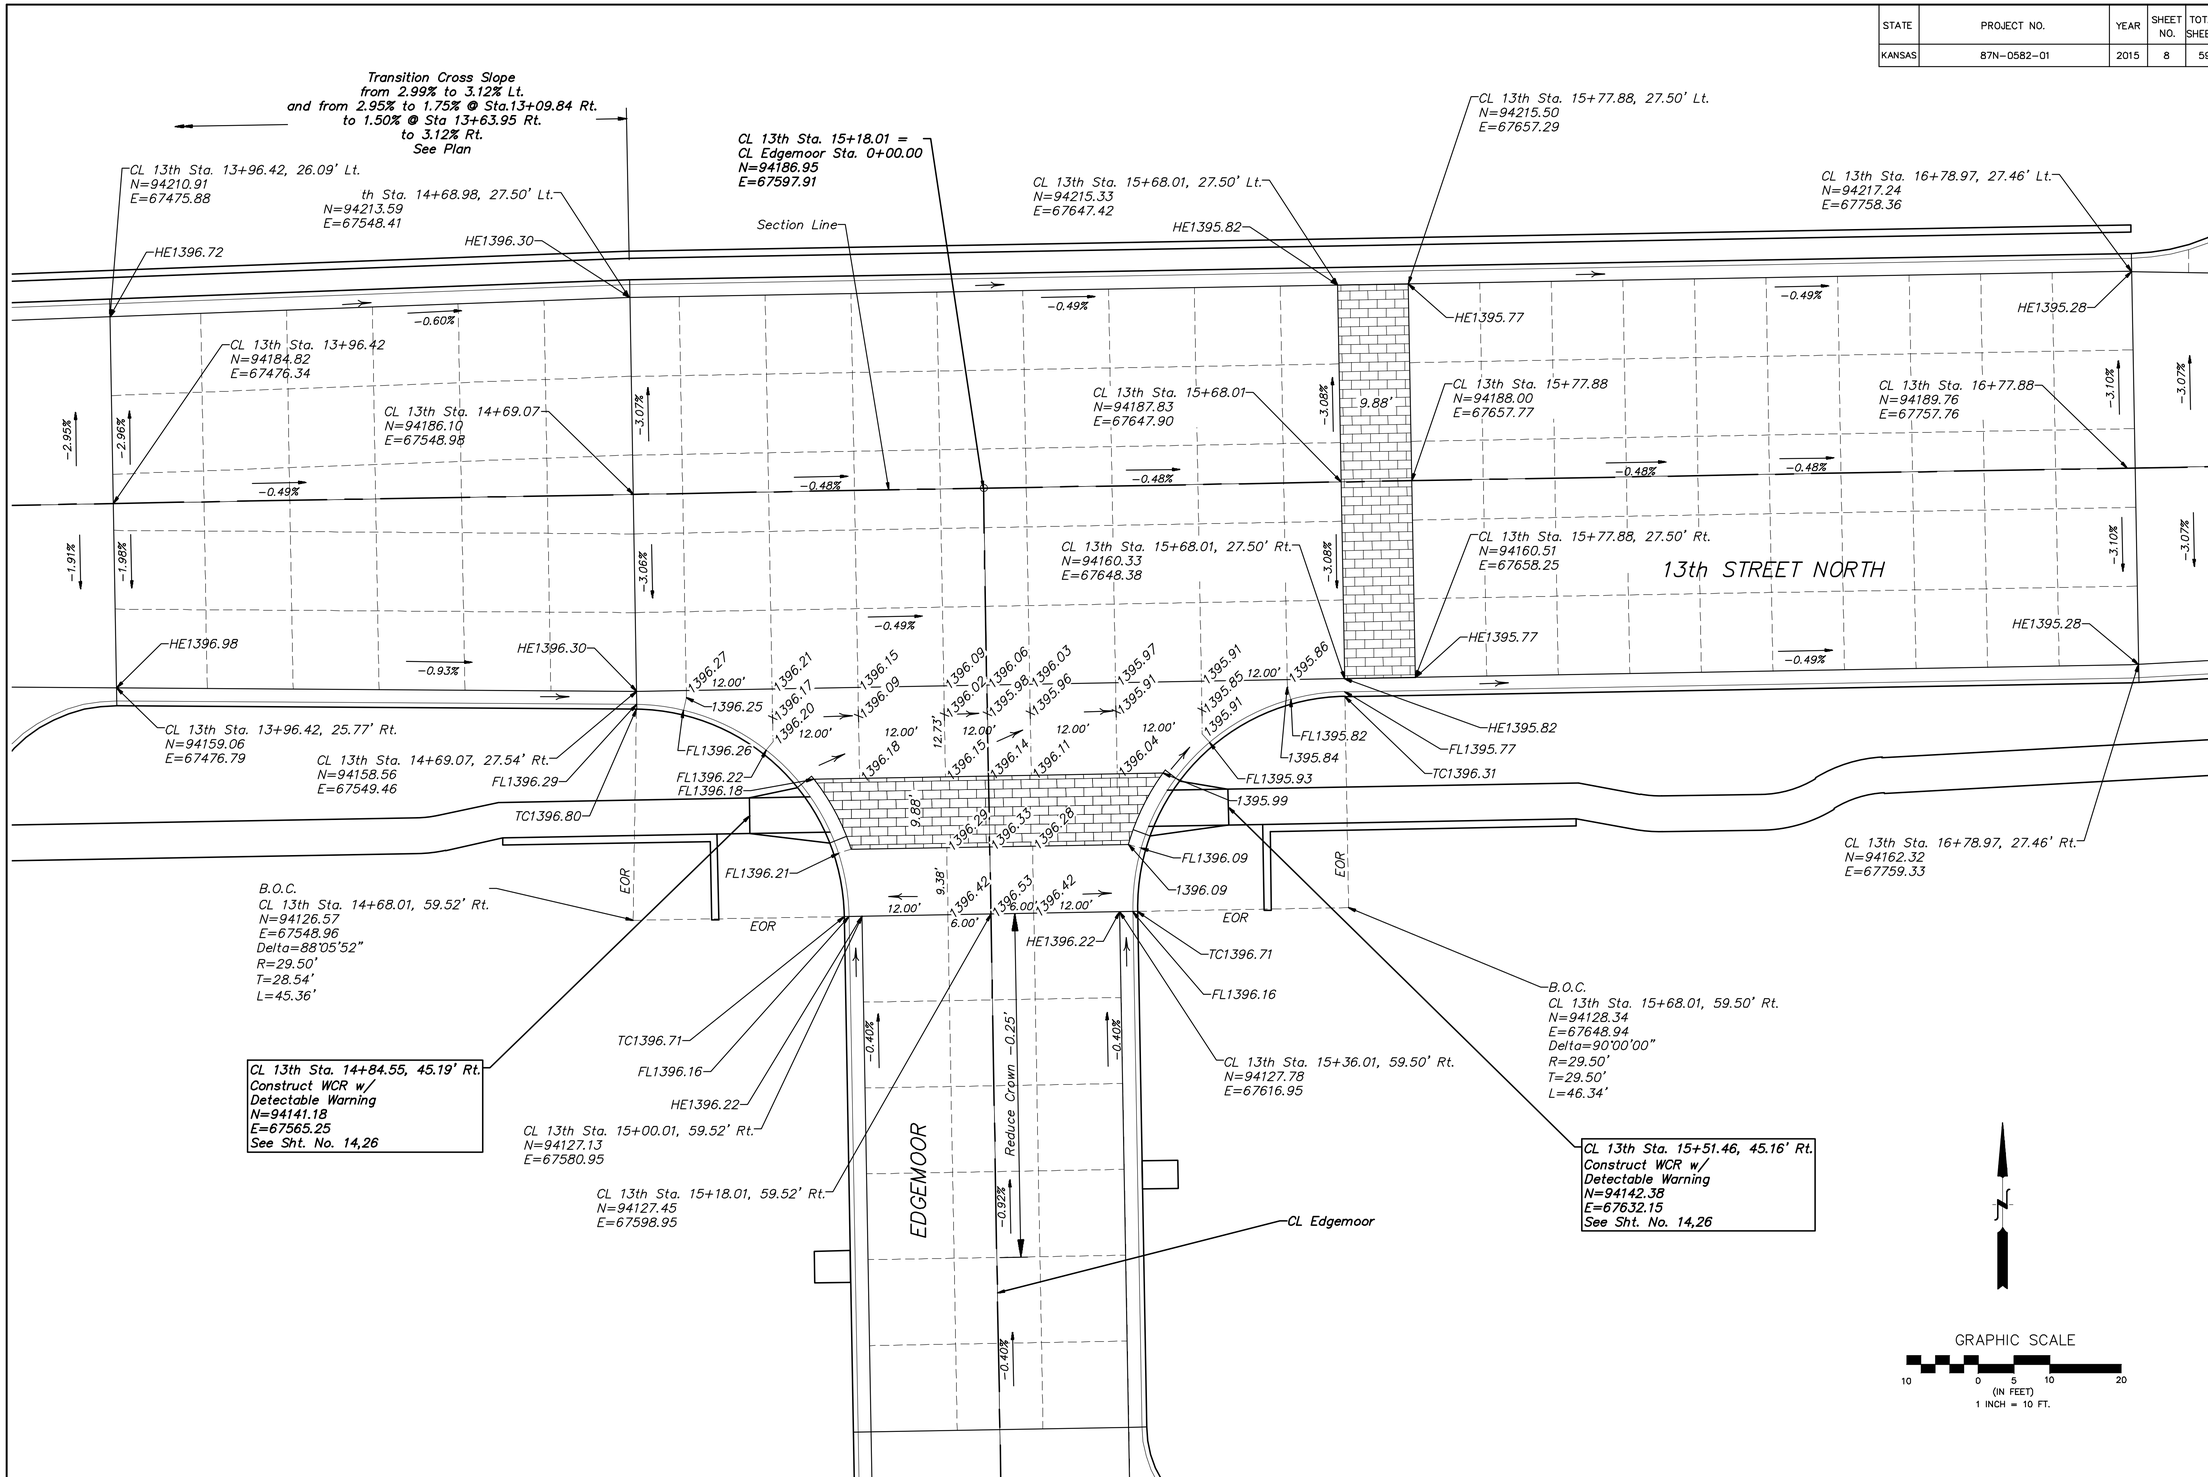

No.	Date	By	Approved	Revision

13TH & EDGEMOOR

INTERSECTION PLAN

CITY OF WICHITA, KANSAS

GARY JANZEN, P.E. – CITY ENGINEER

POE & ASSOCIATES, INC.
CONSULTING ENGINEERS
544 West Douglas Avenue ▯ Wichita, KS 67203
Phone: 316/685-4114 ▯ FAX 316/685-4444

JASON P. DICKMAN
LICENSED
18137
KANSAS
PROFESSIONAL ENGINEER
31 August 2015

FINAL

Engineer: J. DICKMAN
Designer: J. UNRUH
Dwg: P:\102091\102091-Base
Job No: 87N-0582-01
Date: 8/31/2015