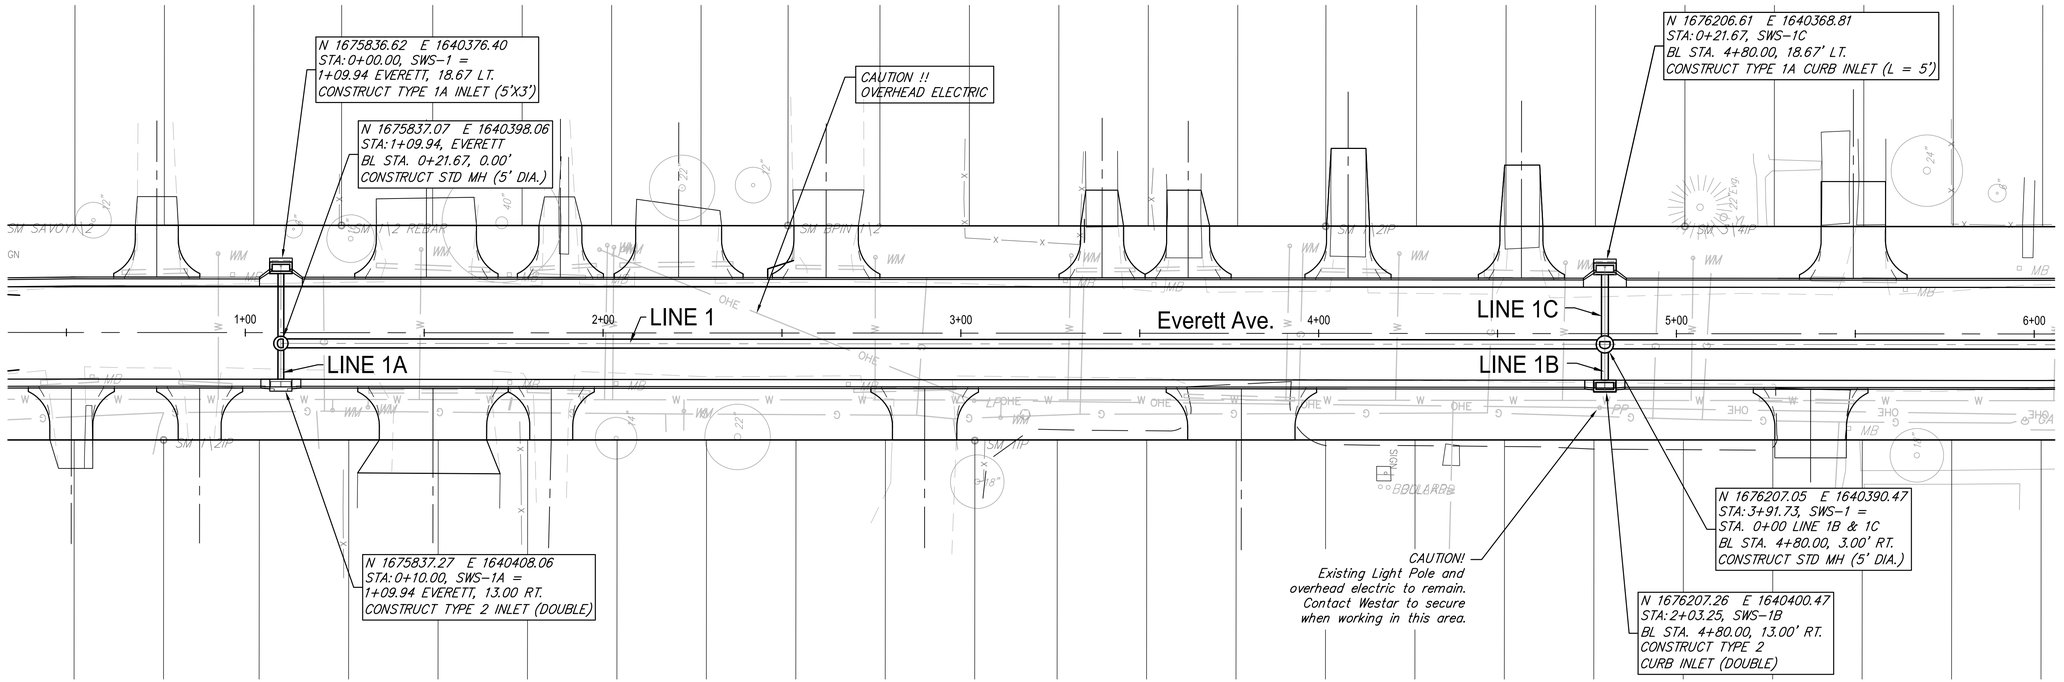

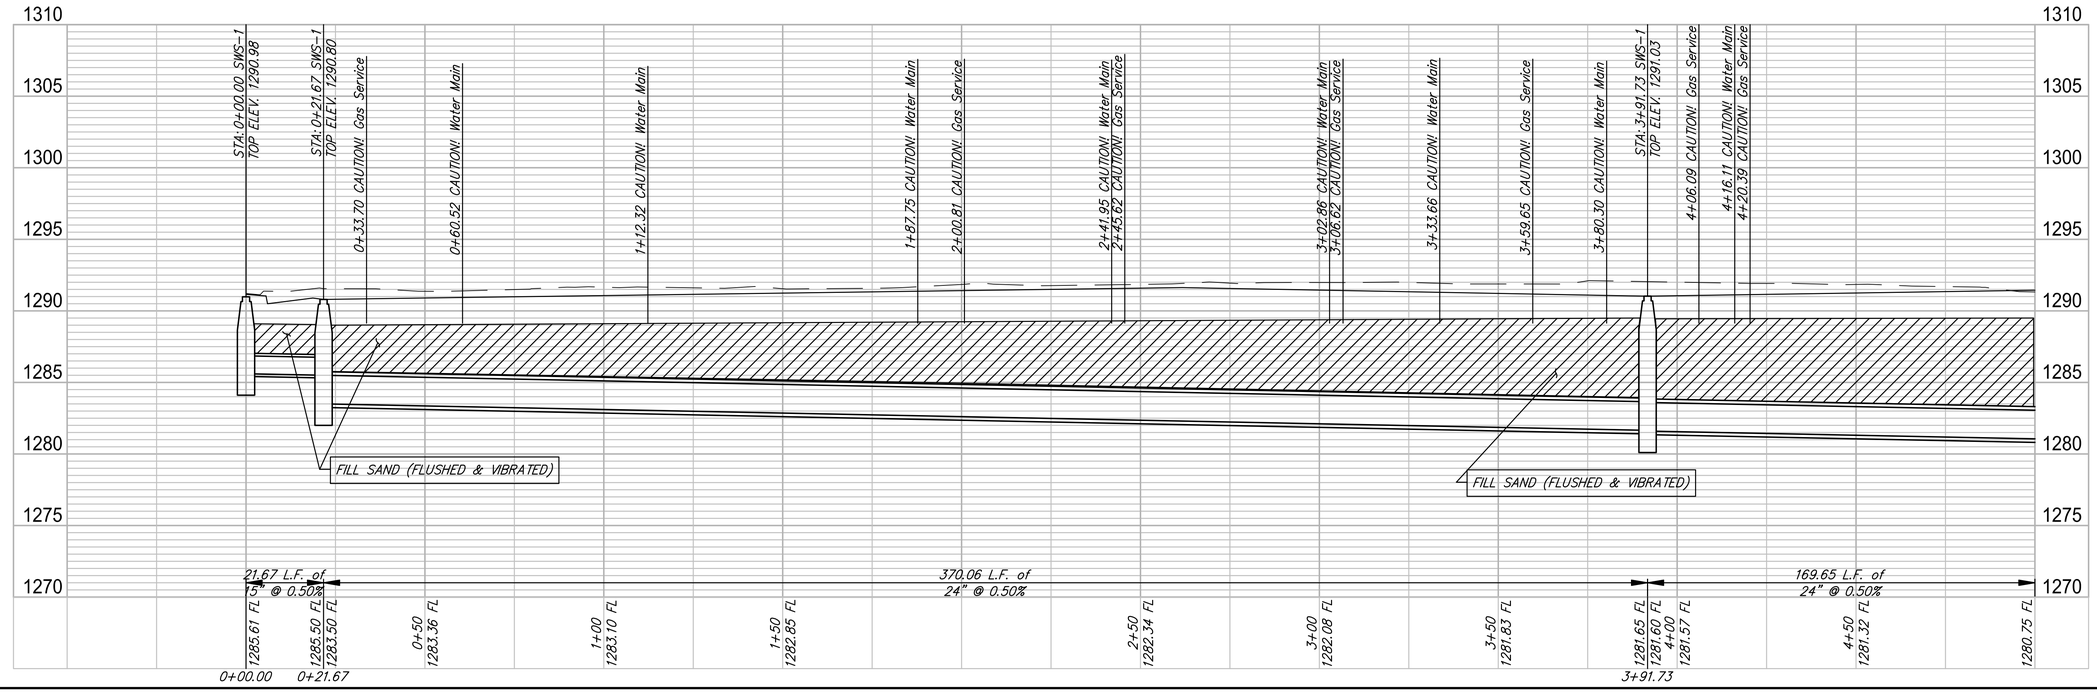

RUGGLES BOHM
ENGINEERING | SURVEYING | LANDSCAPE ARCHITECTURE | ECONOMIST
301 NORTH MAIN WICHITA, KANSAS 67202 P 316.264.6300 F 316.264.6301

REVIEW 7/7/2015
DESIGN CMB
DRAWN RA DRS
DATE 8/19/2015
PROJECT NUMBER 472-85194
DRAWING FILE 4502T Engineering Base [SWS]

Dora Avenue & Everett Avenue
SWS
Wichita, Kansas

RB JOB 4502T
SHEET 9 OF 27