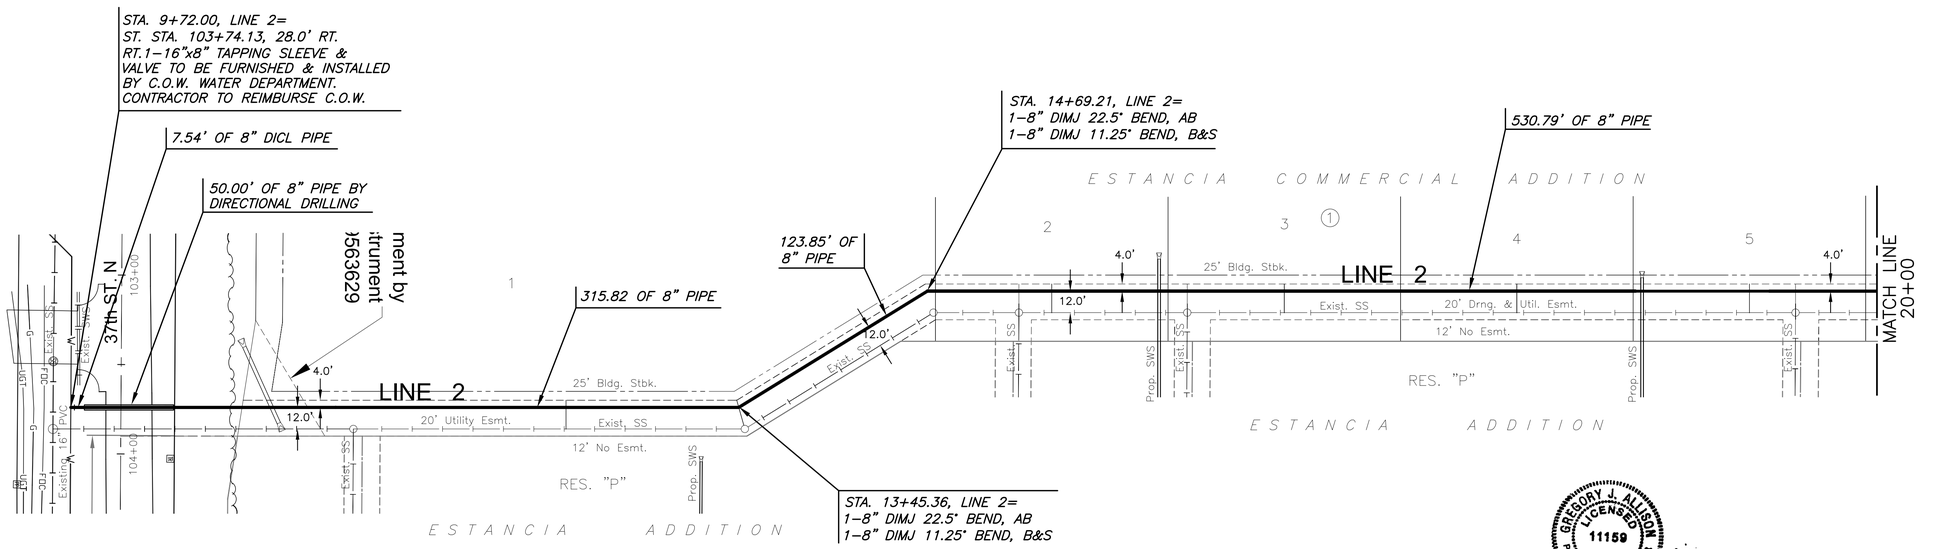

NOTE:
CONTRACTOR TO VERIFY LOCATION AND ELEVATION OF EXISTING WATER LINE PRIOR TO CONSTRUCTION.

GREGORY J. ALLISON
LICENSED
11159
KANSAS
PROFESSIONAL ENGINEER
10/13/15

SCALE: 1"= 40'
0 20 40 80

PLAN LINE 2
PROFILE LINE 2

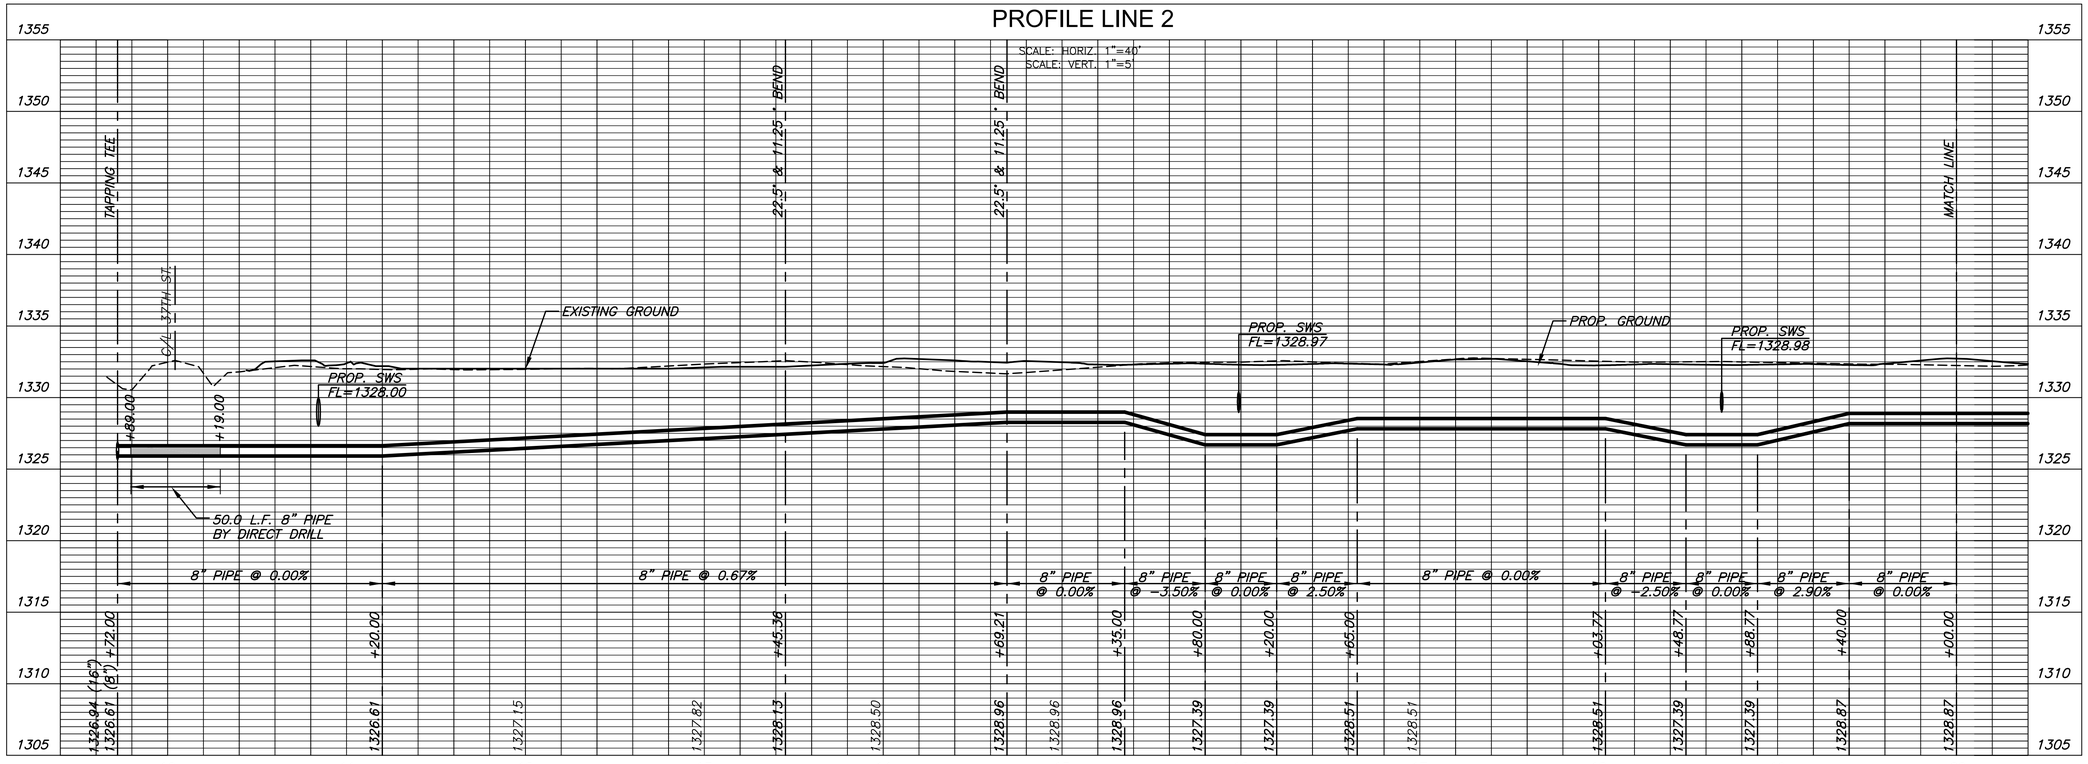

MKEC
Wichita, KS • 316-684-9600

WATER DISTRIBUTION PLANS FOR
ESTANCIA COMMERCIAL ADDITION
PHASE 1

©2015
MKEC Engineering
All Rights Reserved
www.mkec.com
These drawings and their contents, including, but not limited to, all concepts, designs, & ideas are the exclusive property of MKEC Engineering (MKEC), and may not be used or reproduced in any way without the express consent of MKEC.

LINE 2

PROJECT NO.	448-90692
DATE	OCT. 2015
SCALE	1" = 40'

DESIGNED	DRAWN	CHECKED
DFL	JWC	GJA

NO.	REVISION	DATE

SHEET NO.
5 OF 13

PLOTTED: Wednesday, October 14, 2015 @ 10:42AM

J:\PROJECTS\2014\14101\0492_PREMIER_ESTANCIA\05-CIVIL\CAD\WTR\COMMERCIAL\114492_COM_C3.DWG