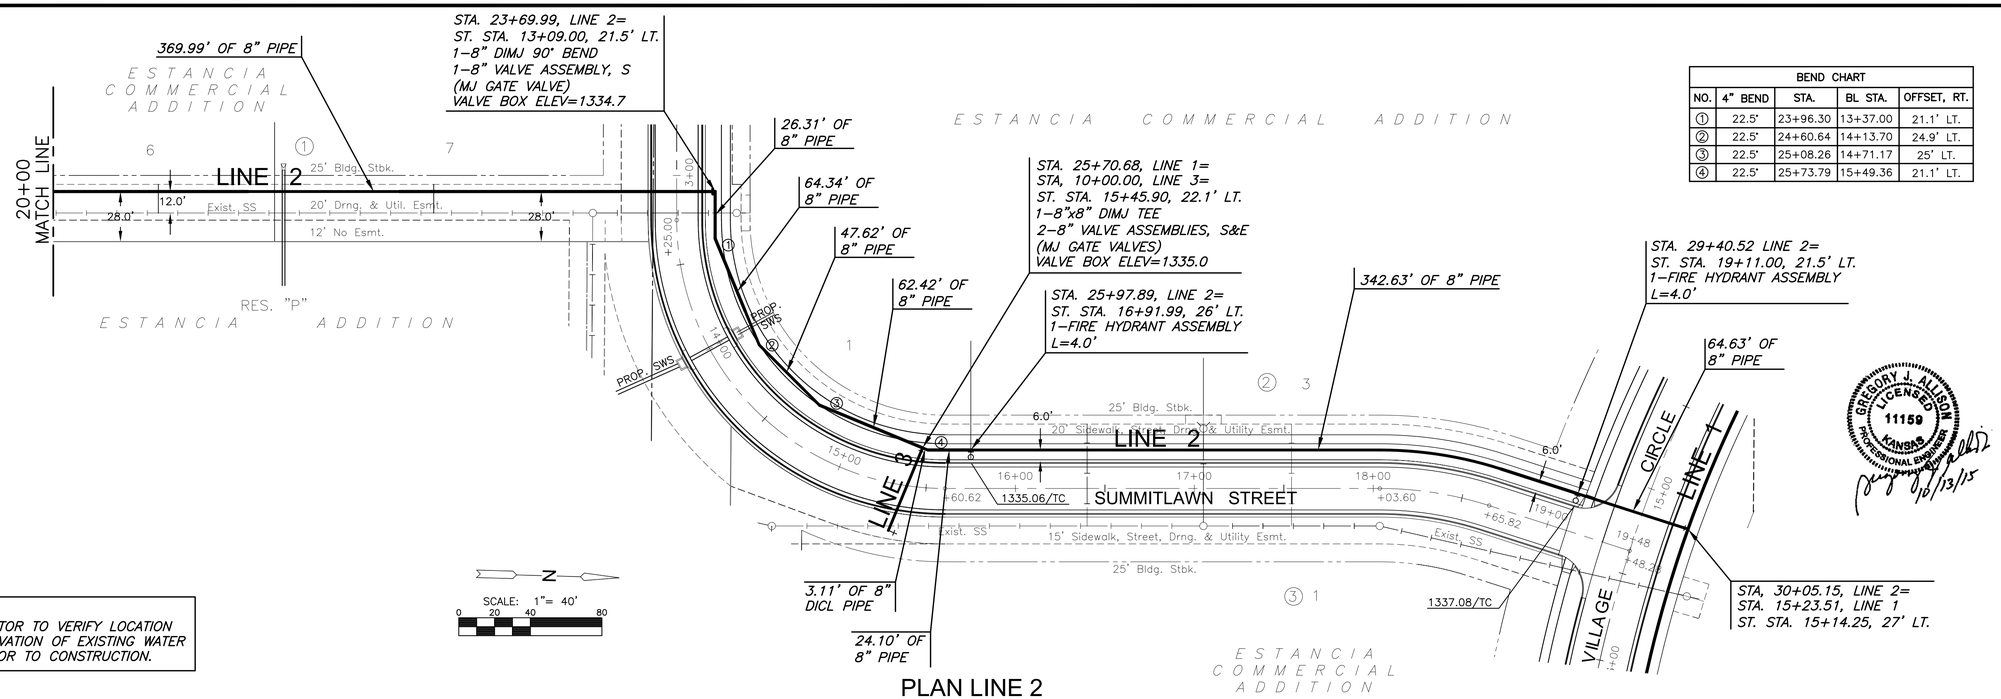

NOTE:
CONTRACTOR TO VERIFY LOCATION AND ELEVATION OF EXISTING WATER LINE PRIOR TO CONSTRUCTION.

PLAN LINE 2

BEND CHART				
NO.	4" BEND	STA.	BL STA.	OFFSET, RT.
1	22.5°	23+96.30	13+37.00	21.1' LT.
2	22.5°	24+60.64	14+13.70	24.9' LT.
3	22.5°	25+08.26	14+71.17	25' LT.
4	22.5°	25+73.79	15+49.36	21.1' LT.

PROFILE LINE 2

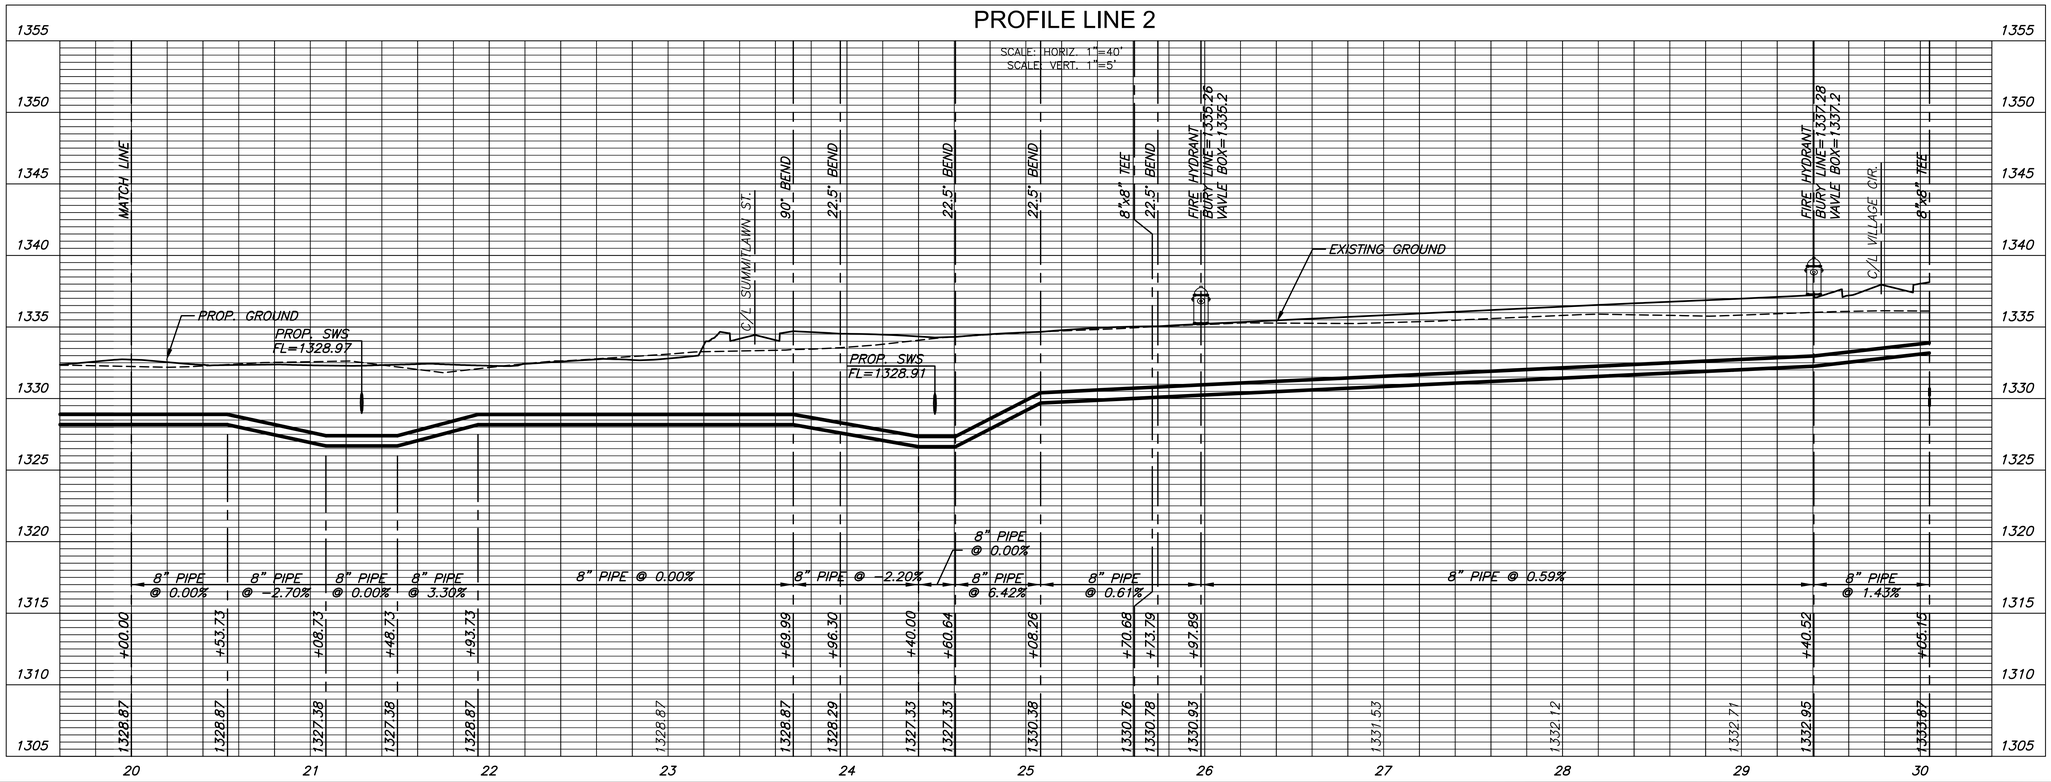

MKEC
Wichita, KS · 316-684-9600

WATER DISTRIBUTION PLANS FOR

ESTANCIA COMMERCIAL ADDITION

PHASE 1

©2015
MKEC Engineering
All Rights Reserved
www.mkec.com
These drawings and their contents, including, but not limited to, all concepts, designs, & ideas are the exclusive property of MKEC Engineering (MKEC), and may not be used or reproduced in any way without the express consent of MKEC.

LINE 2

PROJECT NO.	448-90692
DATE	OCT. 2015
SCALE	1" = 40'
DESIGNED	DFL
DRAWN	JWC
CHECKED	GJA

NO.	REVISION	DATE

SHEET NO.

6 OF 13

PLOTTED: Wednesday, October 14, 2015 @ 10:29AM

J:\PROJECTS\2014\410\10492_PREMIER_ESTANCIA\05-CIVIL\CAD\WTR\COMMERCIAL\114492_COM_C4.DWG