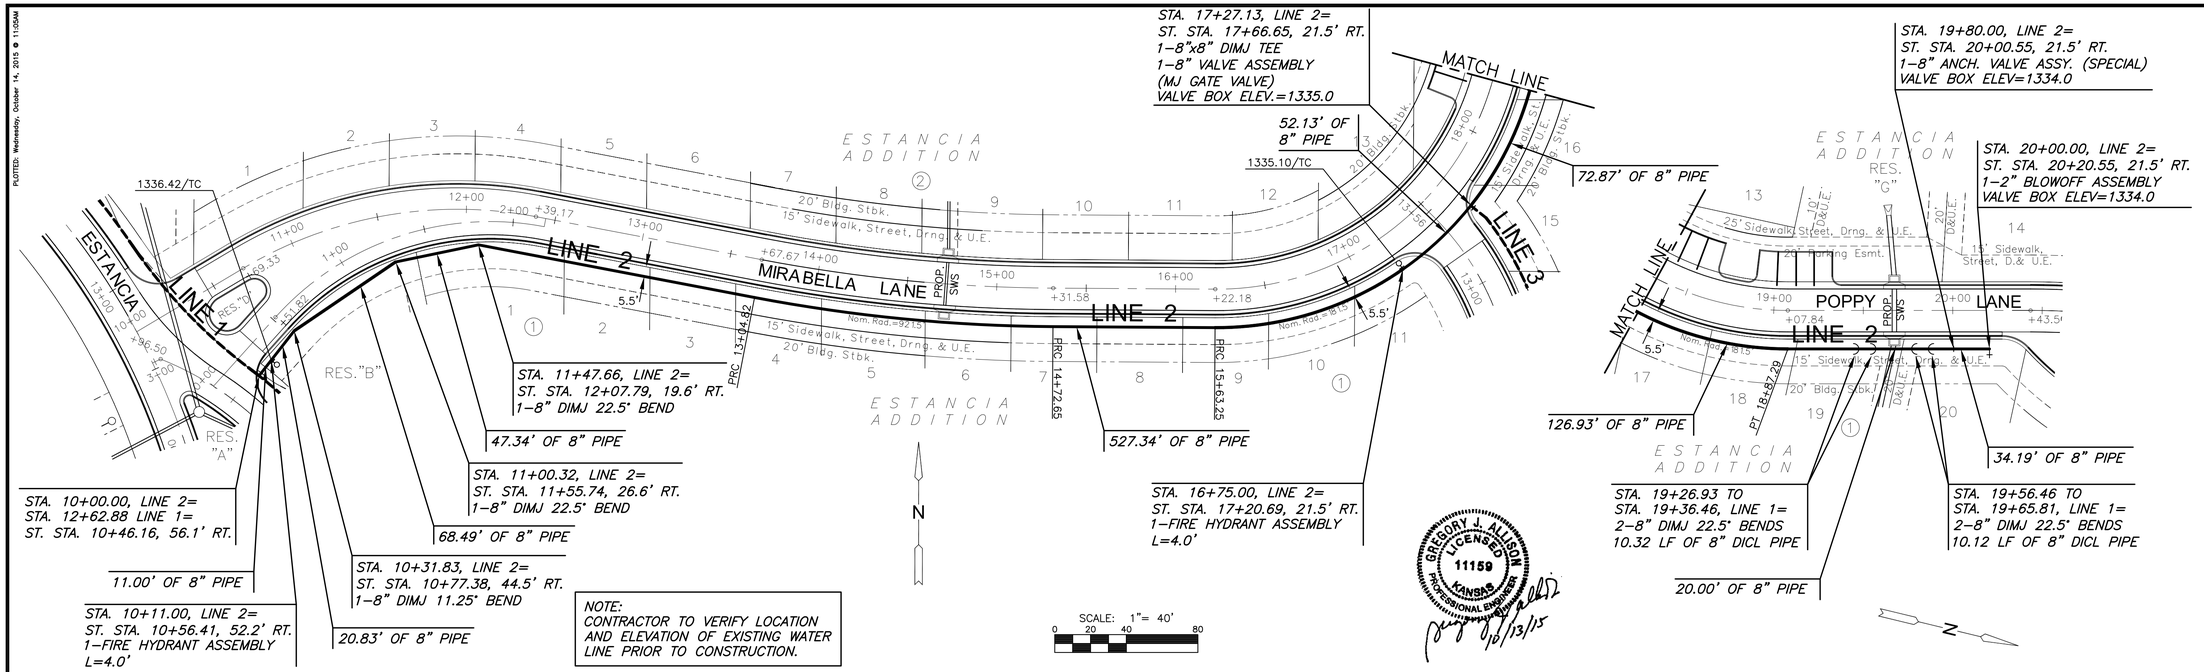

PLAN LINE 2

PROFILE LINE 2

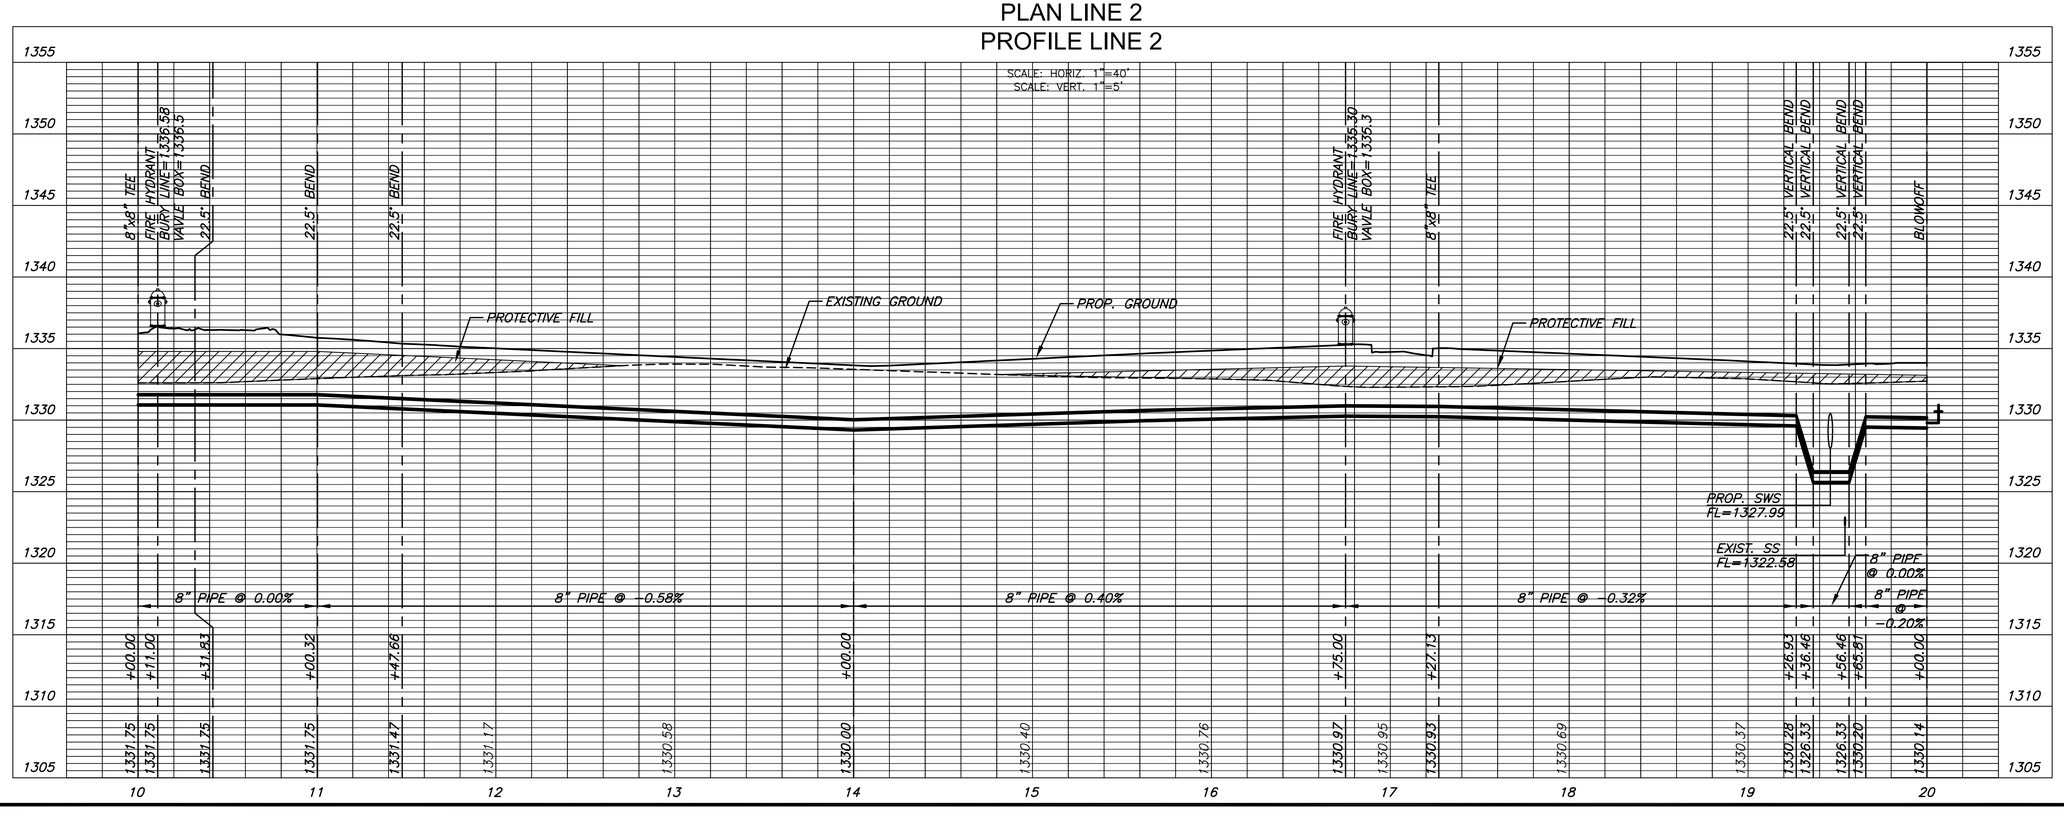

MKEC
Wichita, KS • 316-684-9600

WATER DISTRIBUTION PLANS FOR

ESTANCIA ADDITION

PHASE 1

©2015
MKEC Engineering
All Rights Reserved
www.mkec.com
These drawings and their contents, including, but not limited to, all concepts, designs, & ideas are the exclusive property of MKEC Engineering (MKEC), and may not be used or reproduced in any way without the express consent of MKEC.

LINE 2

PROJECT NO.	448-90693
DATE	OCT. 2015
SCALE	1" = 40'

DESIGNED	DRAWN	CHECKED
DFL	JWC	GJA

NO.	REVISION	DATE

SHEET NO.

4 OF 15

PLOTTED: Wednesday, October 14, 2015 @ 11:05AM

J:\PROJECTS\2014\1010462_PREMIER_ESTANCIA\05-CIVIL\CAD\WTR\RESIDENTIAL\11446\2_RES_C2.DWG