DATE	BY	
		REFERENCES NOTED
		REFERENCES CHECKED

W 1/4, Sec. 19, T26S, R1E
1. "+" Cut TC — 8.041 m W
2. "+" Cut TC — 15.987 m SW
3. "+" Cut TC — 8.096 m E
4. PK Nail & Washer in Power Pole — 10.592 m E
5. N=523514.536, E=499381.769

FHWA REG NO.	STATE	PROJECT NO.	YEAR	SHEET NO	TOTAL SHEETS
7	KANSAS	87N-0116-01	1999	25	110

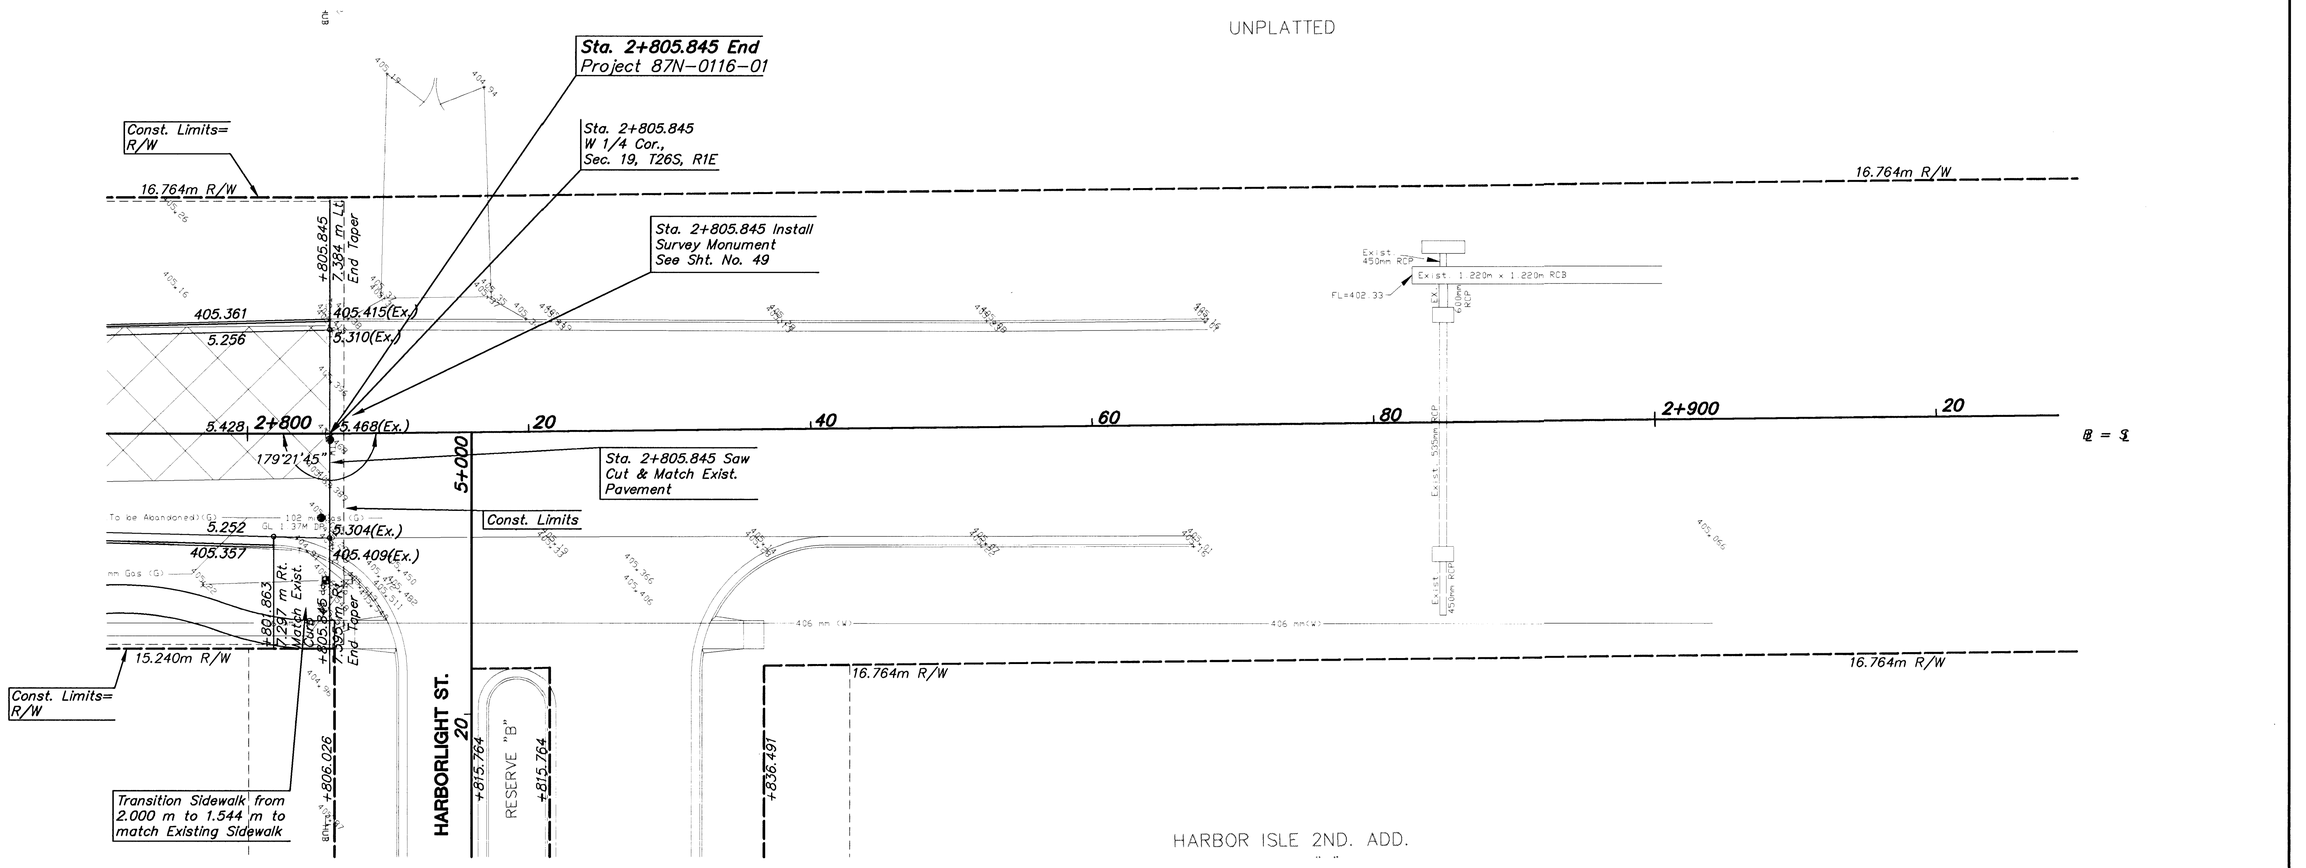

BM#7 RR spike in w. face of Power Pole
Sta. 2+805.59
10.40 m Rt. Elev.=405.634

Legend

Pavement, Median, Driveway and/or Sidewalk Removal

UTILITY OWNERS

CATV – Multimedia Cablevision (316)262-4270
G – Kansas Gas Service (316)832-3168
E – KGE (316)261-6944
SS – City of Wichita Water & Sewer Dept. (316)268-4908
SWS – City of Wichita Water & Sewer Dept. (316)268-4908
T – Southwestern Bell Telephone Co. 1-800-734-7590
W – City of Wichita Water & Sewer Dept. (316)268-4908

NO.	DATE	REVISIONS	BY	APP'D
2				
1				

KANSAS DEPARTMENT OF TRANSPORTATION

MERIDIAN AVE.
STA. 2+790 TO STA. 2+930

PROJ. NO. 87N-0116-01 SEDGWICK COUNTY

MID-KANSAS ENGINEERING CONSULTANTS, INC.
WICHITA, KANSAS

DESIGNED BY:	GJA	CHECKED BY:	GJA	
DRAWN BY:	WNJ	DATE: DEC. 1998	SHEET 25 OF 110	

K:\CIVIL\97043\PAV\97043E12.DWG Tue Jan 05 16:14:55 1999
G:\CIVIL\97043\PAV\97043E12.DWG