FHWA REGION NO.	STATE	PROJECT NO.	YEAR	SHEET NO.	TOTAL SHEETS
7	KANSAS	472-85210	2015	20	28

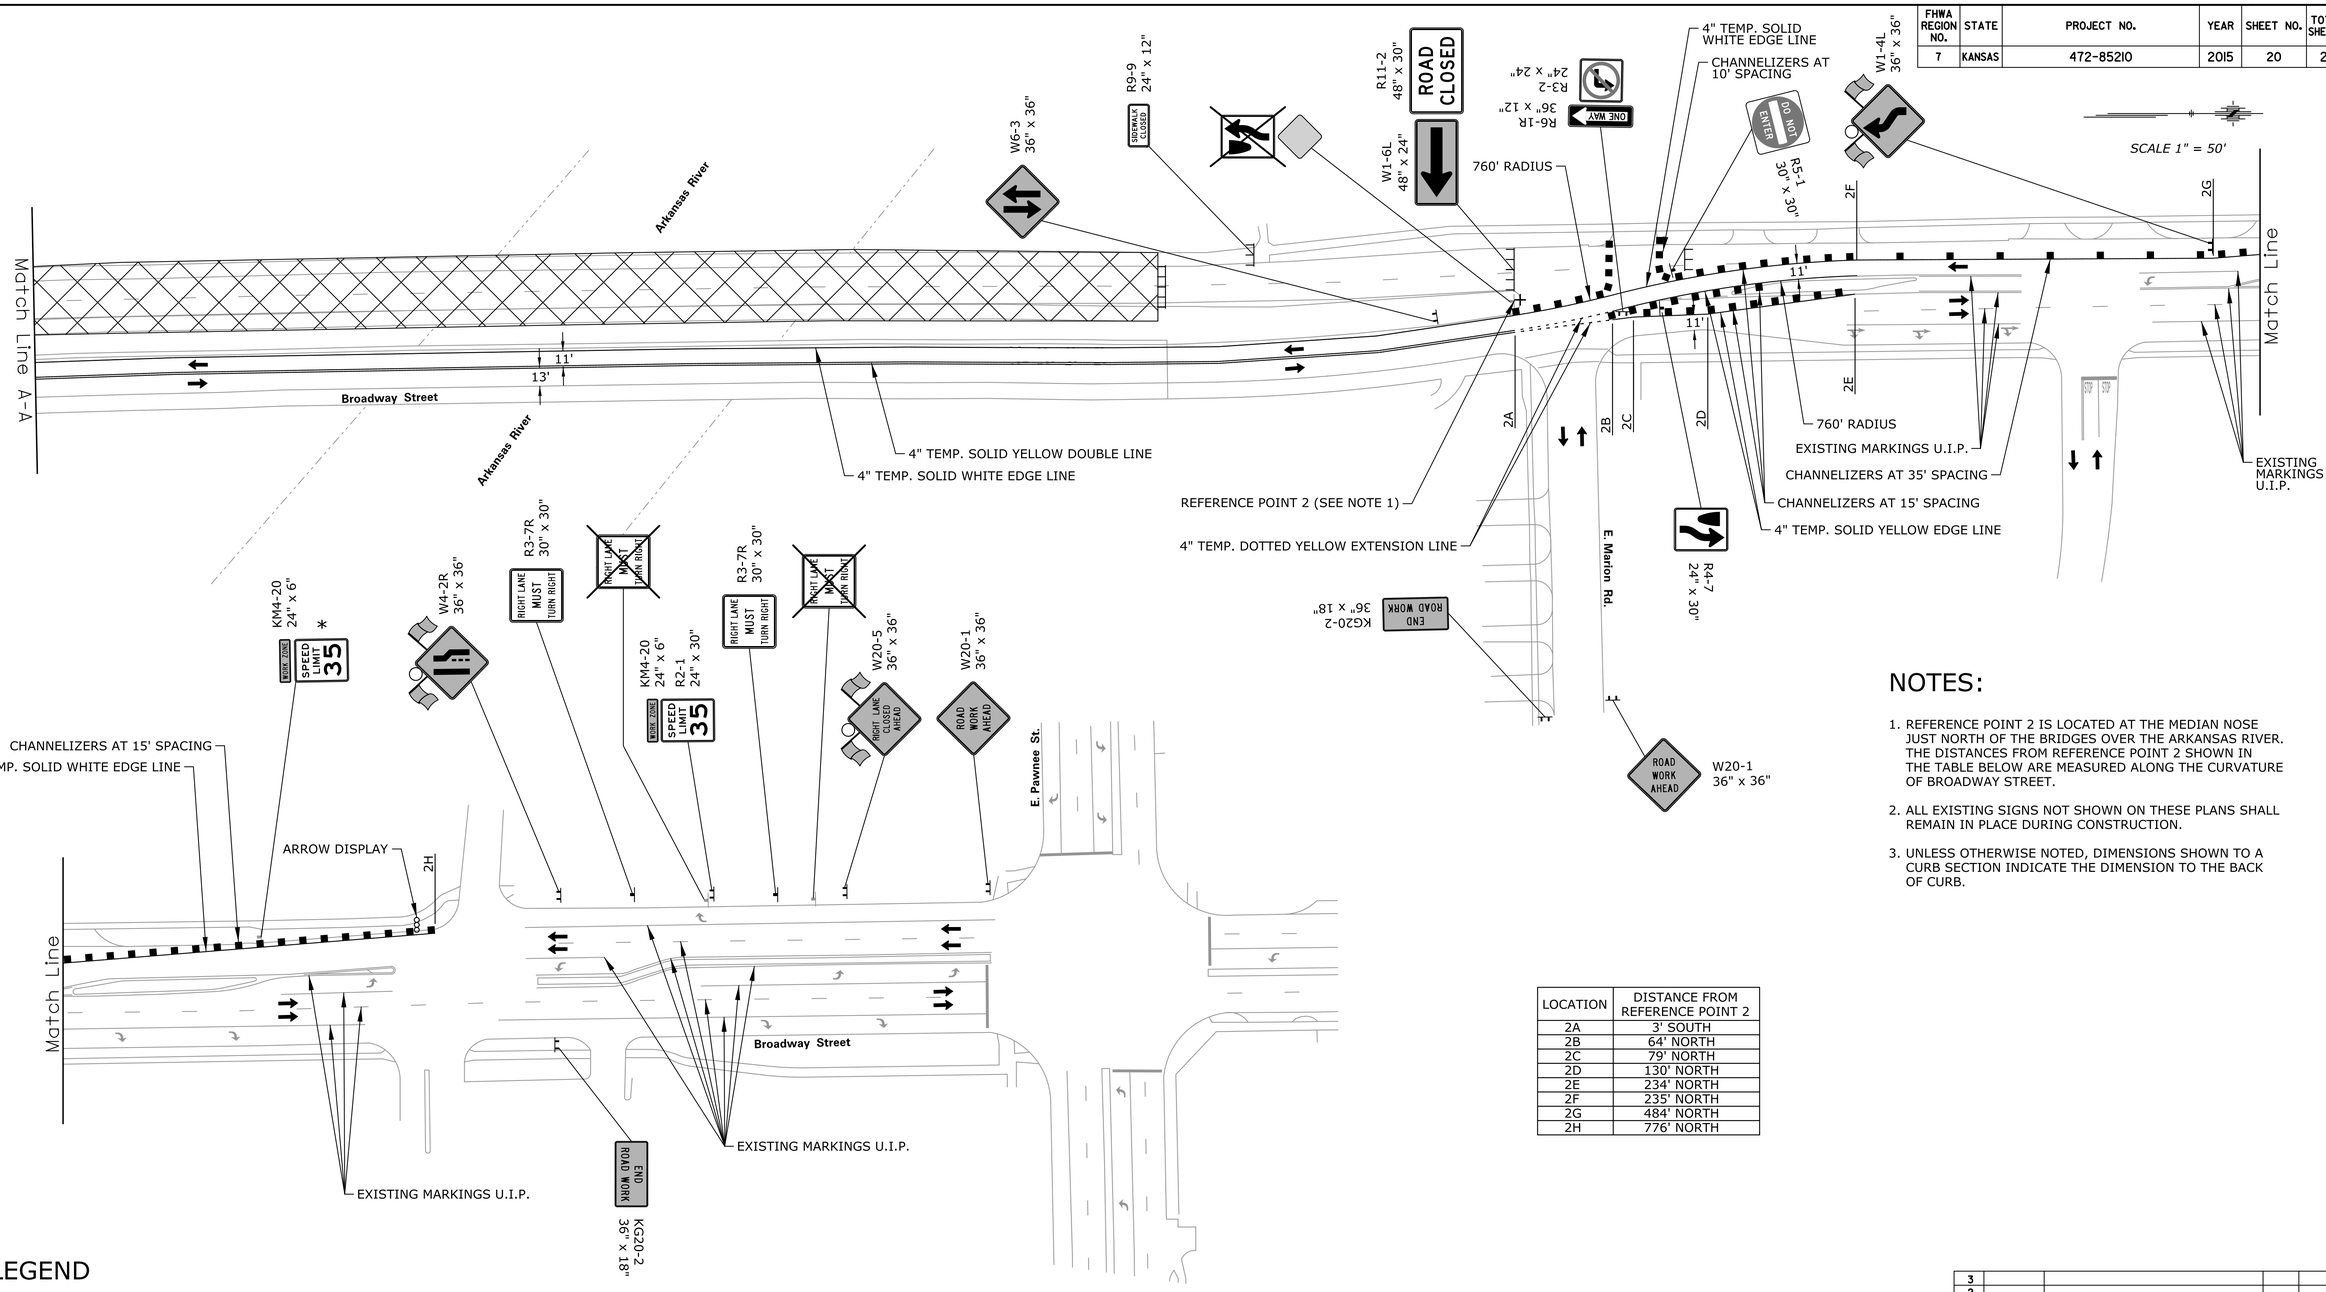

NOTES:

1. REFERENCE POINT 2 IS LOCATED AT THE MEDIAN NOSE JUST NORTH OF THE BRIDGES OVER THE ARKANSAS RIVER. THE DISTANCES FROM REFERENCE POINT 2 SHOWN IN THE TABLE BELOW ARE MEASURED ALONG THE CURVATURE OF BROADWAY STREET.
2. ALL EXISTING SIGNS NOT SHOWN ON THESE PLANS SHALL REMAIN IN PLACE DURING CONSTRUCTION.
3. UNLESS OTHERWISE NOTED, DIMENSIONS SHOWN TO A CURB SECTION INDICATE THE DIMENSION TO THE BACK OF CURB.

LOCATION	DISTANCE FROM REFERENCE POINT 2
2A	3' SOUTH
2B	64' NORTH
2C	79' NORTH
2D	130' NORTH
2E	234' NORTH
2F	235' NORTH
2G	484' NORTH
2H	776' NORTH

LEGEND

- WORK AREA
- DIRECTION OF TRAVEL
- RETROREFLECTORIZED CHANNELIZING DEVICE
- TRAFFIC CONTROL SIGN (1 POST)
- TRAFFIC CONTROL SIGN (2 POSTS)
- TYPE III BARRICADE(S)
- ARROW DISPLAY
- FLUORESCENT RED-ORANGE FLAGS AND WARNING LIGHT

* EXISTING SIGN U.I.P.

X COVER EXISTING SIGN

NO.	DATE	REVISIONS	BY	APP'D
3				
2				
1				

CITY OF WICHITA

BR. NO. 53040087000AR30 STA. 236+89.80

TRAFFIC CONTROL

REHABILITATION OF THE JOHN MACK BRIDGE OVER THE KANSAS RIVER

SHEET NO. OF	SCALE	APP'D	
DESIGNED	DETAILED	QUANTITIES	CADD
DESIGN CK.	DETAIL CK.	QUAN.CK.	CADD CK.

Plotted By: AJDINKEL | Plot Location:
File: c:\transystems\pw_local\transystcorp-pw\ajdinkel\d01924\ATC-102.dgn
Plot Date: 10/5/2015

Sh. No. 20