
FHWA REG NO.	STATE	PROJECT NO.	YEAR	SHEET NO	TOTAL SHEETS
07	KANSAS	87N-0116-01	1999	59	110

DATE	BY	
		REFERENCES NOTED
		REFERENCES CHECKED

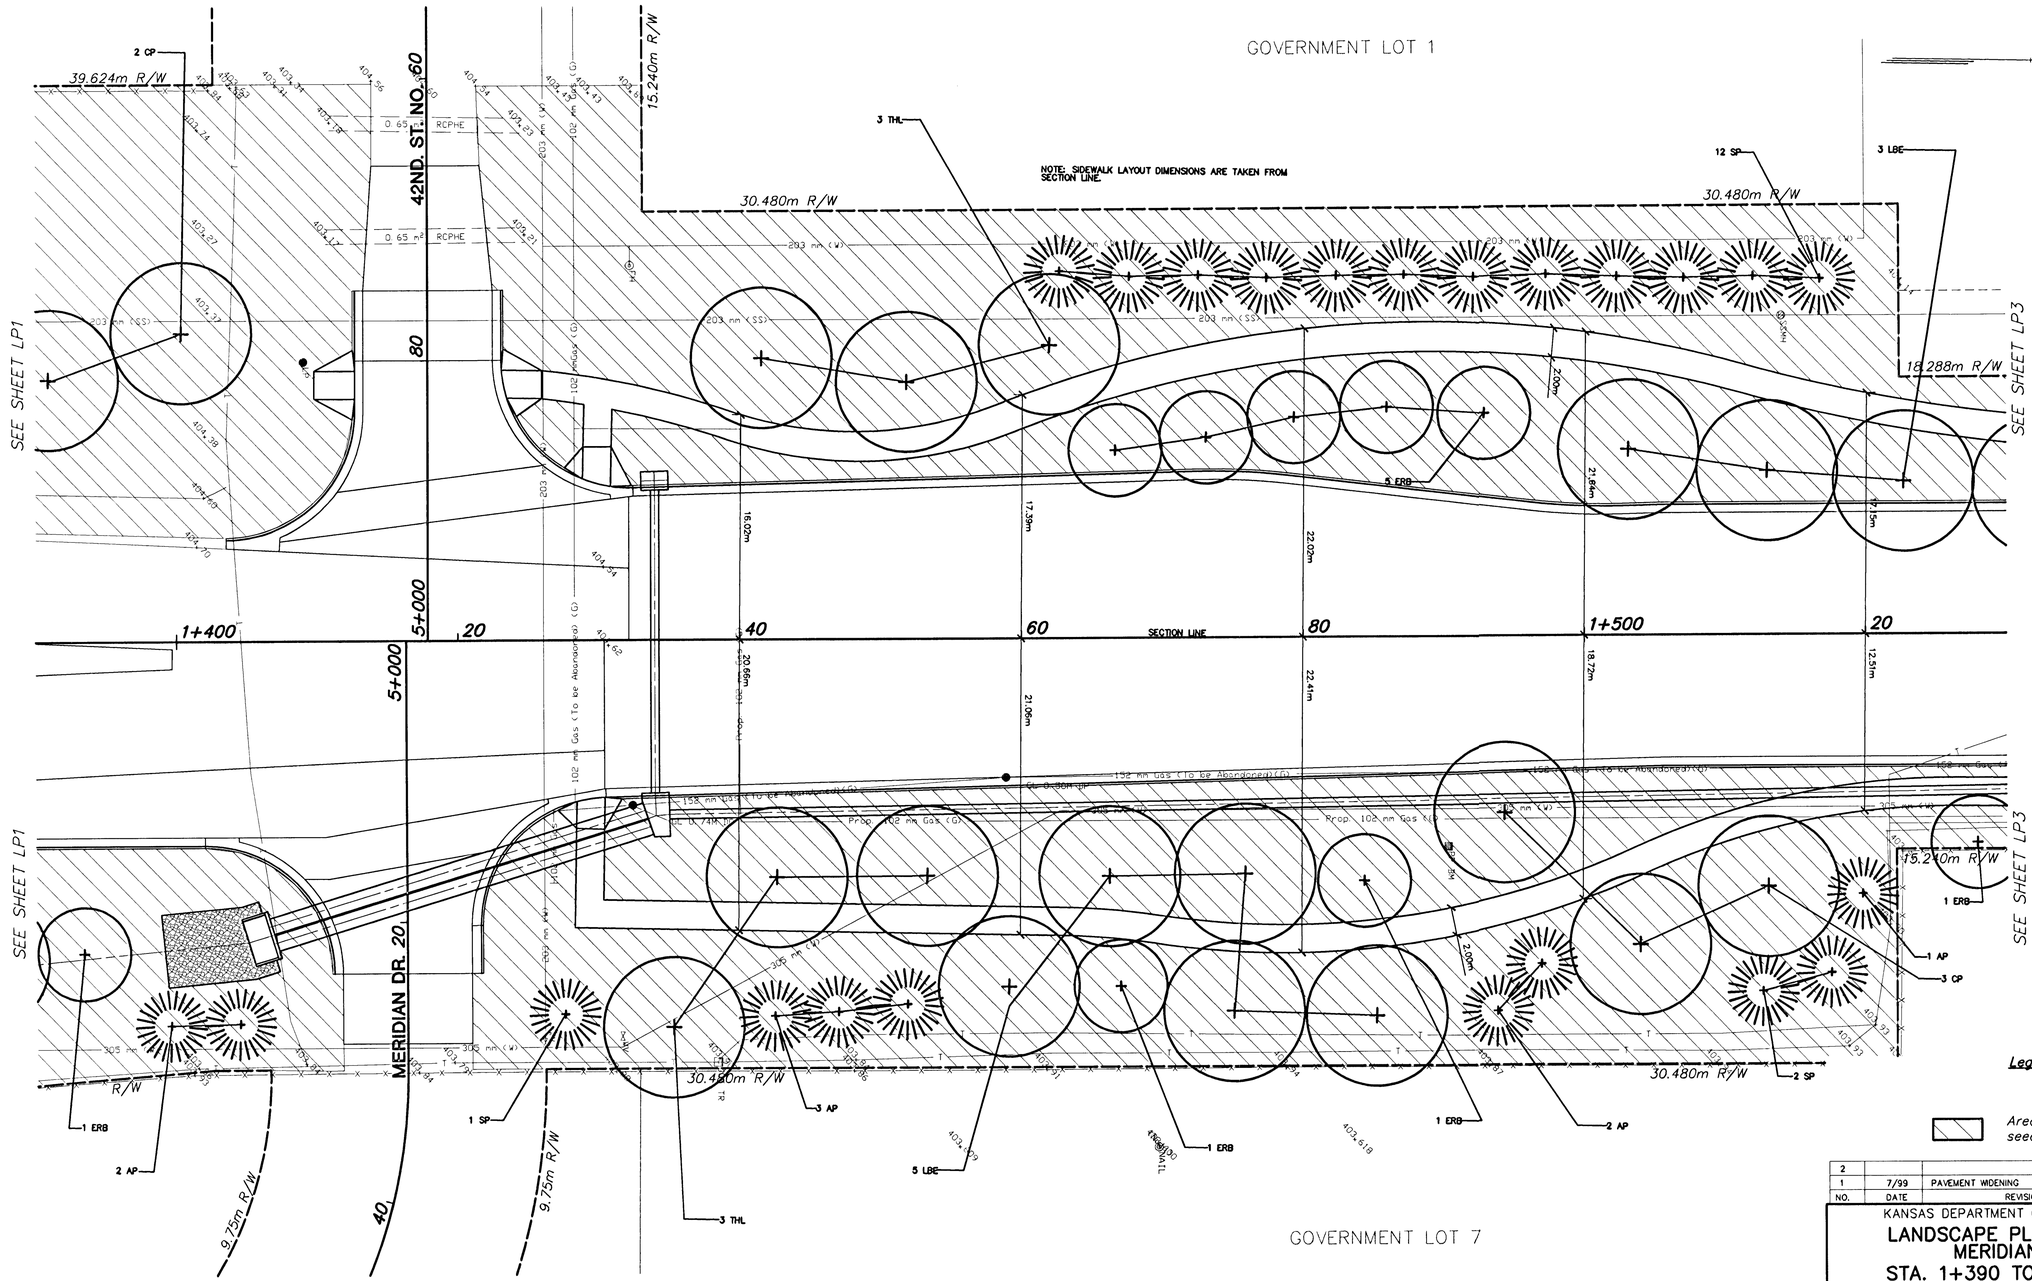

NO.	DATE	REVISIONS	BY	APP'D
2				
1	7/99	PAVEMENT WIDENING	WNJ	DCH

KANSAS DEPARTMENT OF TRANSPORTATION

LANDSCAPE PLANTING PLAN MERIDIAN AVE.

STA. 1+390 TO STA. 1+530

PROJ. NO. 87N-0116-01 SEDGWICK COUNTY

MID-KANSAS ENGINEERING CONSULTANTS, INC.
WICHITA, KANSAS

DESIGNED BY:	SMH	CHECKED BY:	TDM
DRAWN BY:	SMH	DATE: DEC. 1998	SHEET 59 OF 110

K:\CIVIL\97043\REVISION\LANDSCAP\SG44-LP2.DWG Fri Aug 06 13:27:47 1999

K:\SG44\SG44-R2\SG44-LP2