
FHWA REG NO.	STATE	PROJECT NO.	YEAR	SHEET NO	TOTAL SHEETS
7	KANSAS	87N-0116-01	1999	67	110

NO.	DATE	REVISIONS	BY	APP'D
		REFERENCES NOTED		
		REFERENCES CHECKED		

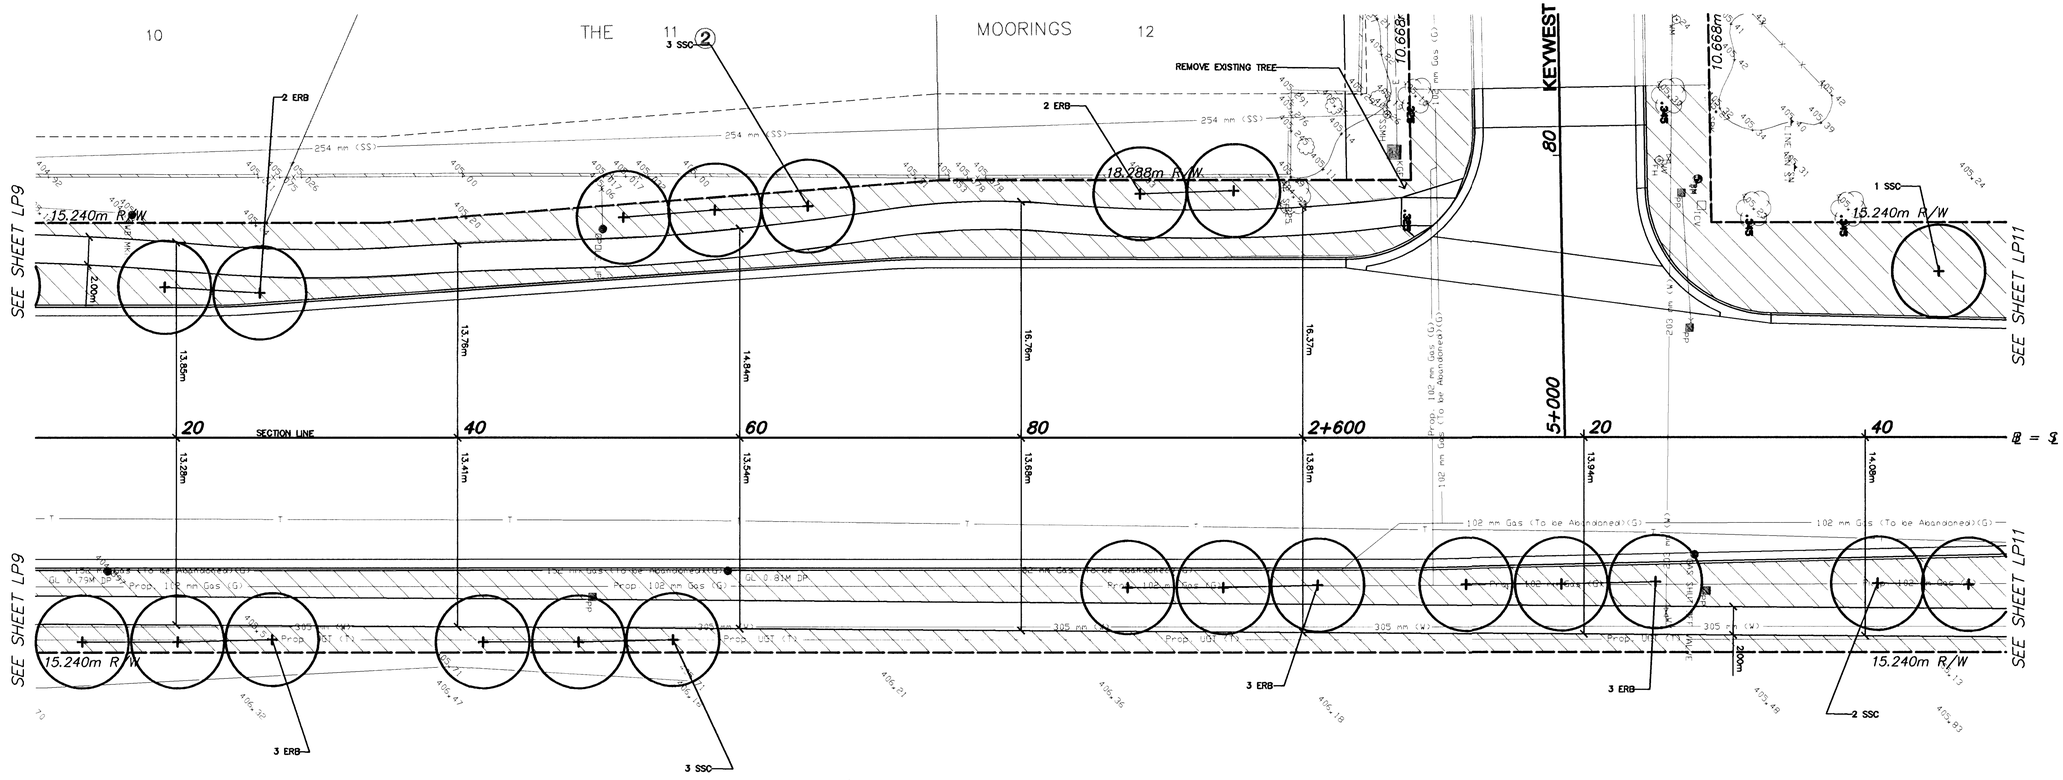

RESERVE "C"

HARBOR ISLE ADD.

HARI

Thomas W. Montgomery — LANDSCAPE ARCHITECT — STATE OF KANSAS
1-7-99

Legend

Area designated for turf seeding

KANSAS DEPARTMENT OF TRANSPORTATION

LANDSCAPE PLANTING PLAN
MERIDIAN AVE.
STA. 2+510 TO STA. 2+650

PROJ. NO. 87N-0116-01 SEDGWICK COUNTY

MID-KANSAS ENGINEERING CONSULTANTS, INC.
WICHITA, KANSAS

DESIGNED BY:	SMH	CHECKED BY:	TDM
DRAWN BY:	SMH	DATE: DEC. 1998	SHEET 67 OF 110

G7

K:\CIVIL\97043\LANDSCAP\S44-LP10.DWG Wed Jun 06 16:22:57 1999

X:\S44-R\2\S44-LP10