

FHWA REG NO.	STATE	PROJECT NO.	YEAR	SHEET NO	TOTAL SHEETS
7	KANSAS	87N-0116-01	1999	71	110


DATE	BY	
		REFERENCES NOTED
		REFERENCES CHECKED

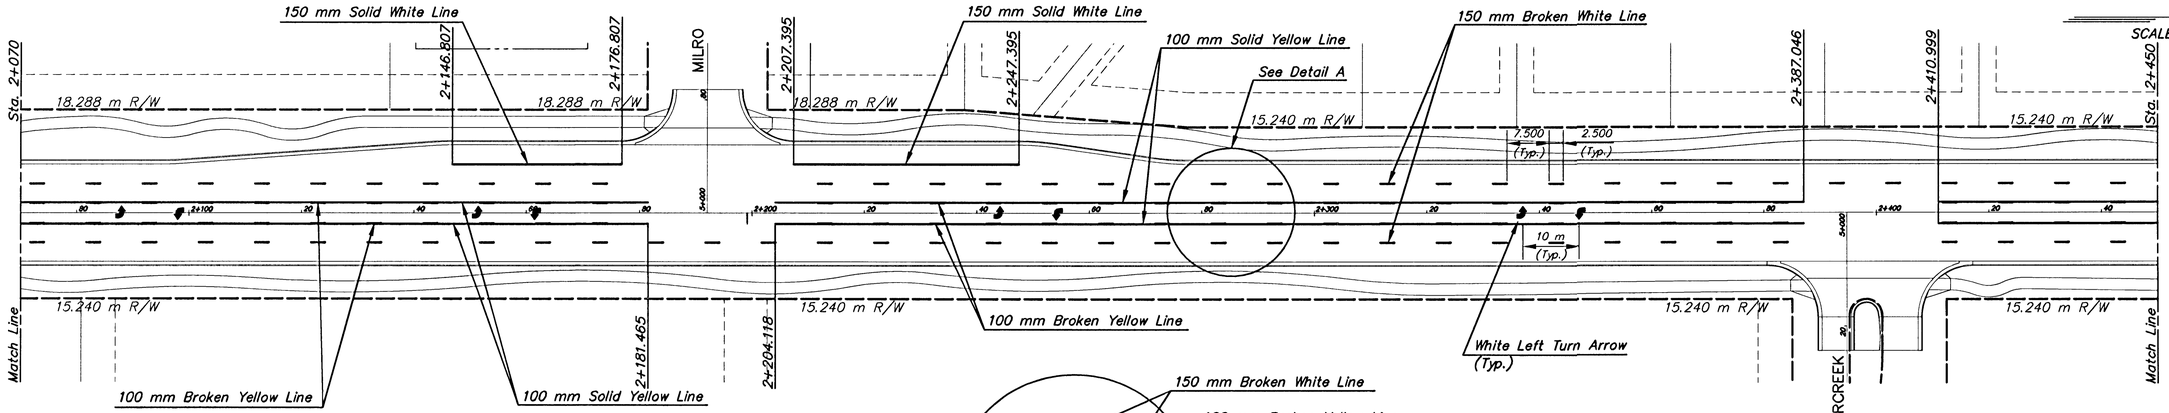


SCALE: 1 : 500

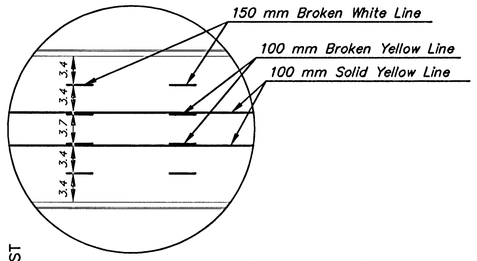

DETAIL A

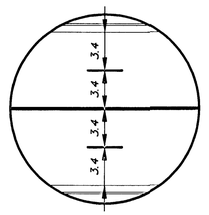


DETAIL B

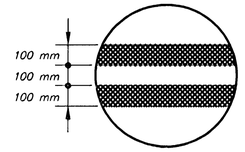


100 mm DOUBLE YELLOW DETAIL

SCALE: 1 : 500

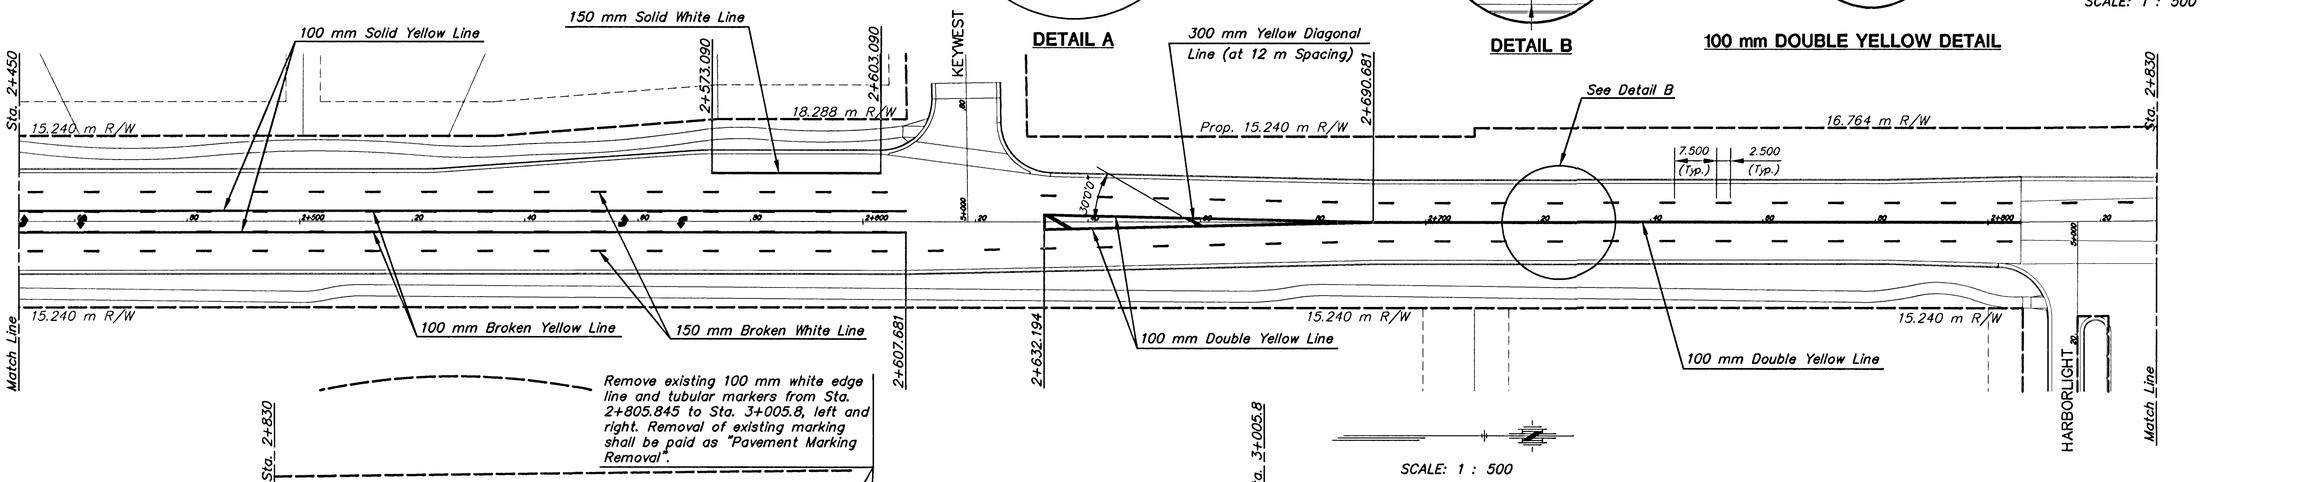

SCALE: 1 : 500

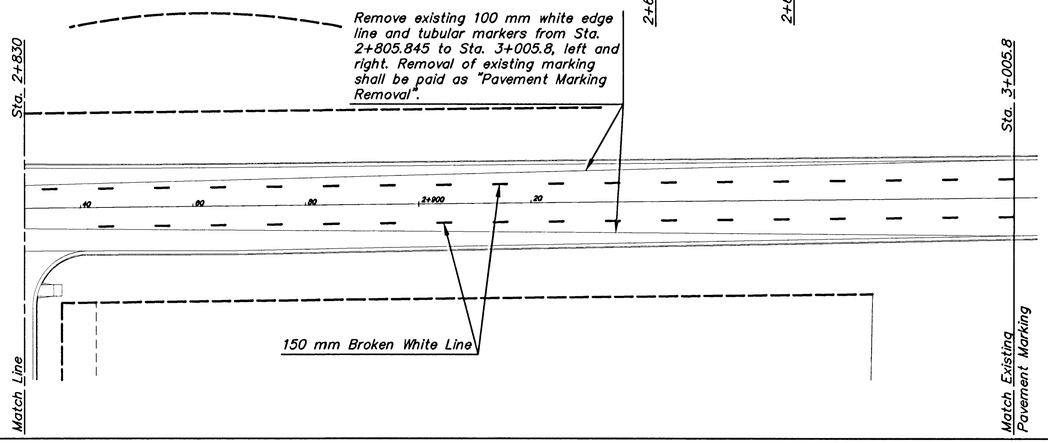

NO.	DATE	REVISIONS	BY	APP'D
2	8-99	ADDED FUTURE STREET ENTRANCE STA. 1+992	WNJ	DCH
1	7-99	PAVEMENT WIDENING	WNJ	DCH

KANSAS DEPARTMENT OF TRANSPORTATION

MERIDIAN AVE. PAVEMENT MARKING

PROJ. NO. 87N-0116-01 SEDGWICK COUNTY

MID-KANSAS ENGINEERING CONSULTANTS, INC.
WICHITA, KANSAS

DESIGNED BY:	WNJ	CHECKED BY:	DCH	
DRAWN BY:	WNJ	DATE: DEC. 1998	SHEET 71 OF 110	

K:\CIVIL\97043\REVISION\STRIP\97043ST2.DWG Fri Aug 06 13:42:15 1999
G:\CIVIL\97043\STRIP\97043ST2.DWG