BENCHMARK:

BM #6 – Chiseled "□" on the Top of Curb on the South Side of Walker Street, 80'± East of Centerline of Meridian. Elev. = 1295.44 (NAVD 88)

FHWA REGION NO.	STATE	PROJECT NO.	FISCAL YEAR	SHEET NO.	TOTAL SHEETS
7	KANSAS	087 N-0593-01	2015	81	153

SCALE:
HORIZONTAL: 1" = 20'
VERTICAL: 1" = 5'

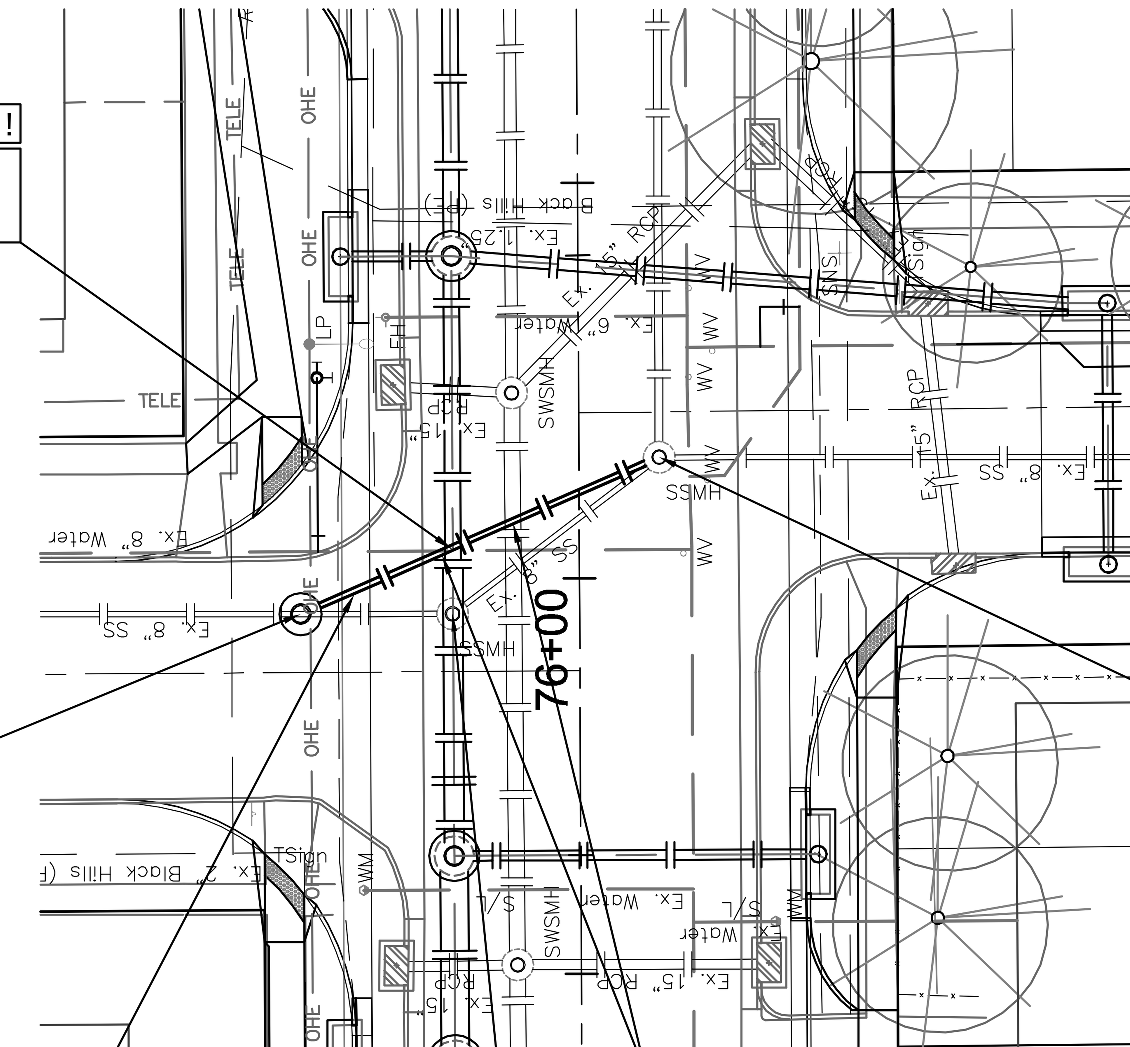

Drawing File: E:\Projects\Meridian-Orient to McCormick\Civil 3d\Meridian Base.dwg {SS 01}

May 2015

Design: ENGINEER
Drawn: STAFF
Approved: ENGINEER
Scale: NOTED

Project No. 10-04-E493 CAPITAL IMPROVEMENT PROJECT

MERIDIAN AVENUE SS PLAN & PROFILE
SS Line 1
MERIDIAN AVENUE - PAWNEE AVENUE to McCORMICK AVENUE

Baughman

Baughman Company , P.A.
315 Ellis St. Wichita, KS 67211 P 316-262-7271 F 316-262-0149
ENGINEERING | SURVEYING | PLANNING | LANDSCAPE ARCHITECTURE

SHEET 81 OF 153