REGION NO.	STATE	PROJECT NO.	FISCAL YEAR	SHEET NO.	TOTAL SHEETS
7	KANSAS	087 N-0593-01	2015	97	153

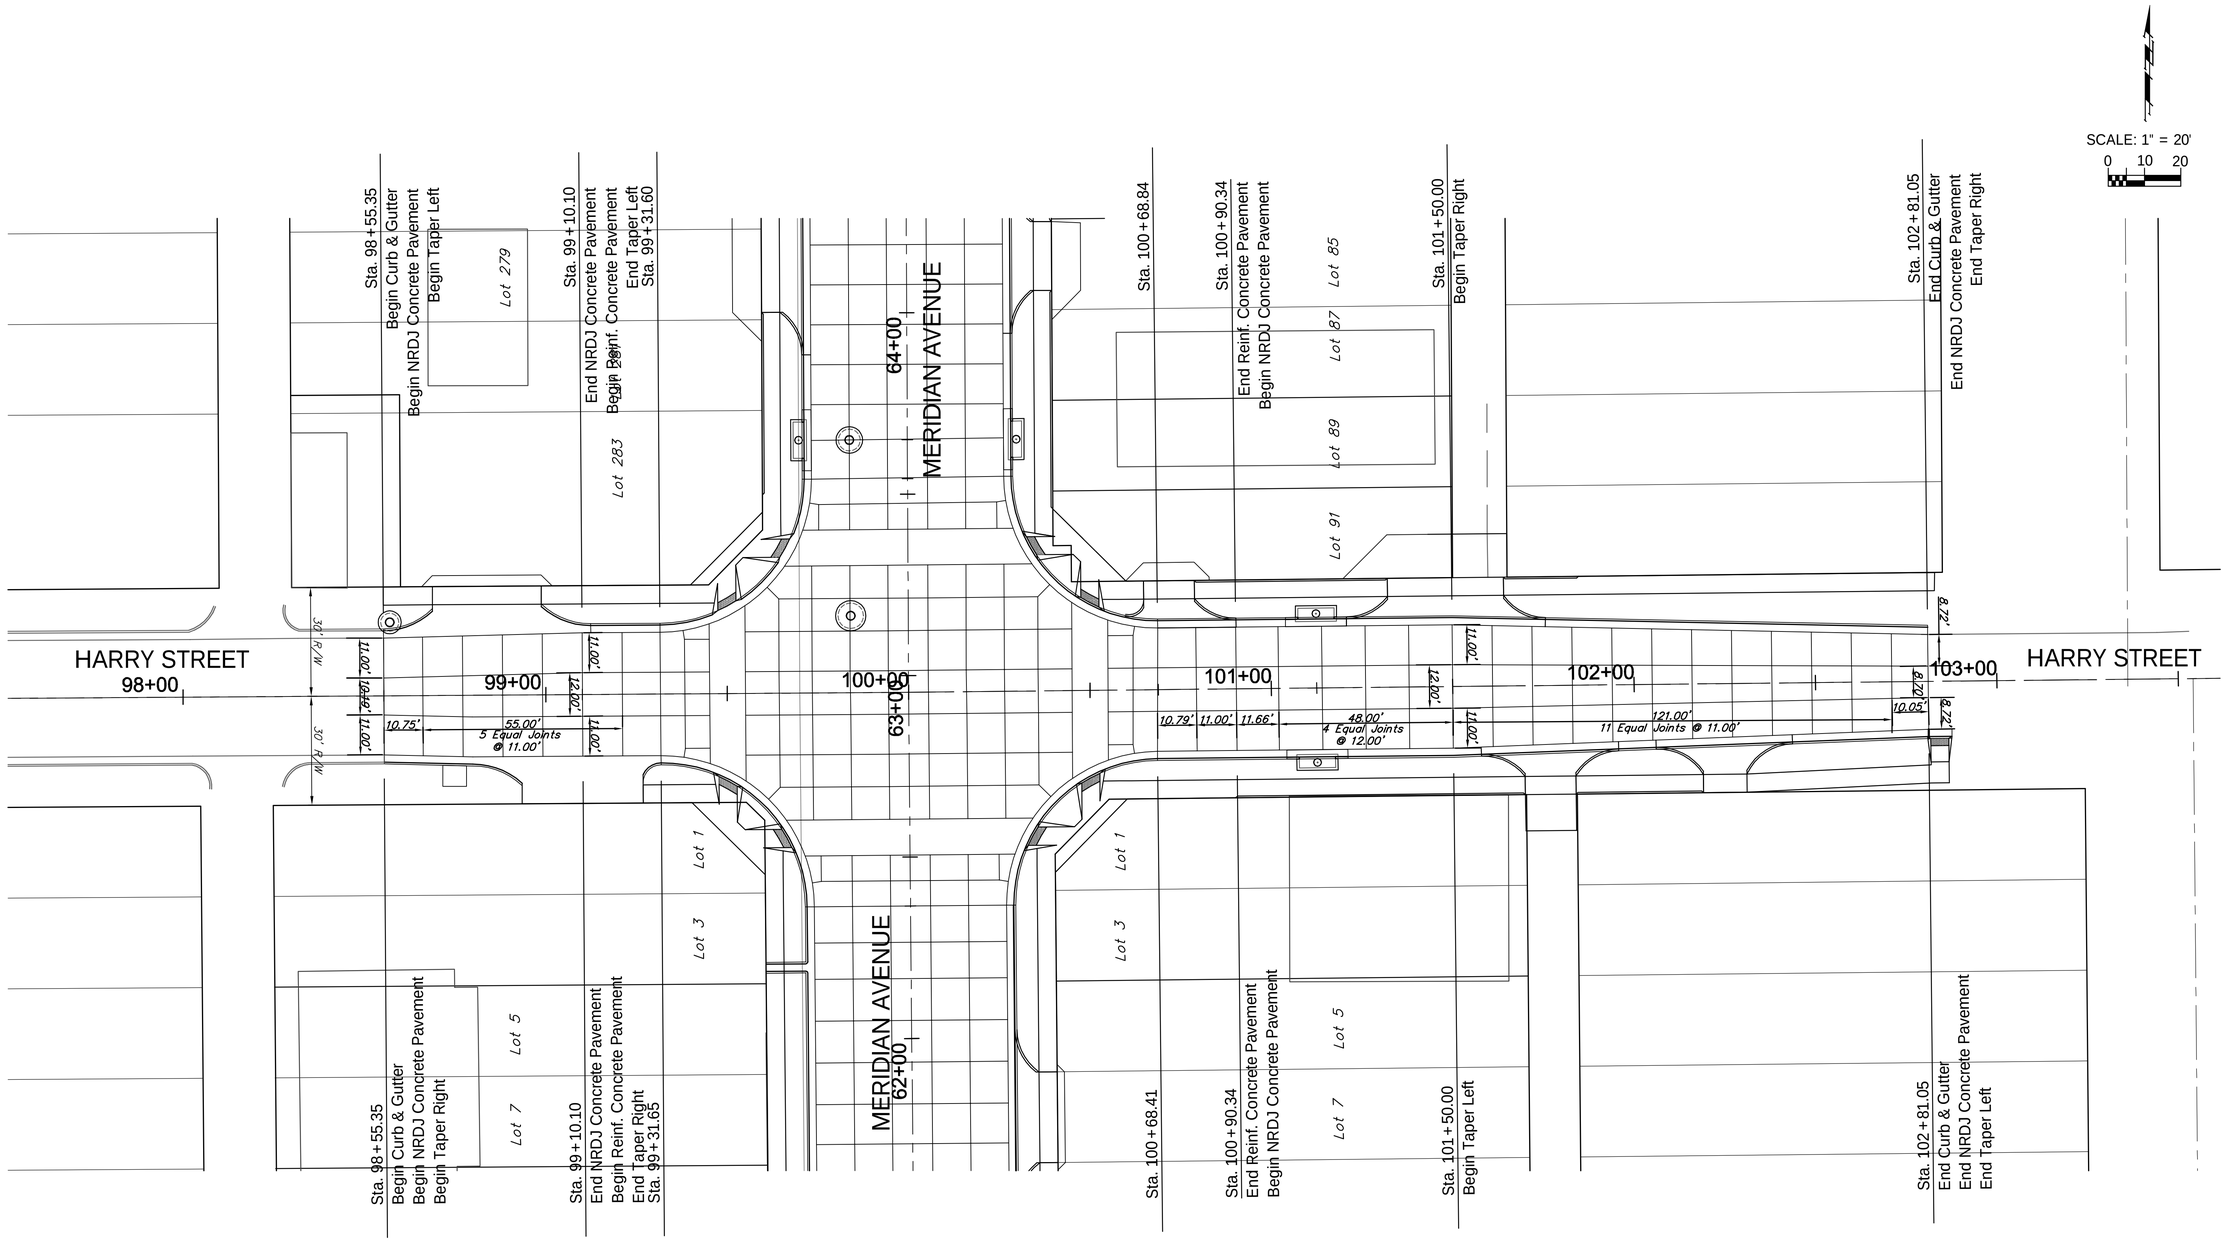

Drawing File: E:/Projects/Meridian - Orient to McCormick/Civil 3d/Meridian Base.dwg (Int 15)

May 2015

Design: TPV
Drawn: STAFF
Approved: TPV
Scale: NOTED

Project No. 10-04-E493 CAPITAL IMPROVEMENT PROJECT

HARRY AVENUE PAVING

STA.98+55.35 TO STA. 102+81.05

MERIDIAN AVENUE - PAWNEE AVENUE to McCORMICK AVENUE

Baughman Company, P.A.
315 Ellis St. Wichita, KS 67211 P 316-262-7271 F 316-262-0149
ENGINEERING | SURVEYING | PLANNING | LANDSCAPE ARCHITECTURE