
FHWA REG NO.	STATE	PROJECT NO.	YEAR	SHEET NO.	TOTAL SHEETS
7	KANSAS	87N-0116-01	1999	87	110

BY	DATE
REFERENCES NOTED	
REFERENCES CHECKED	

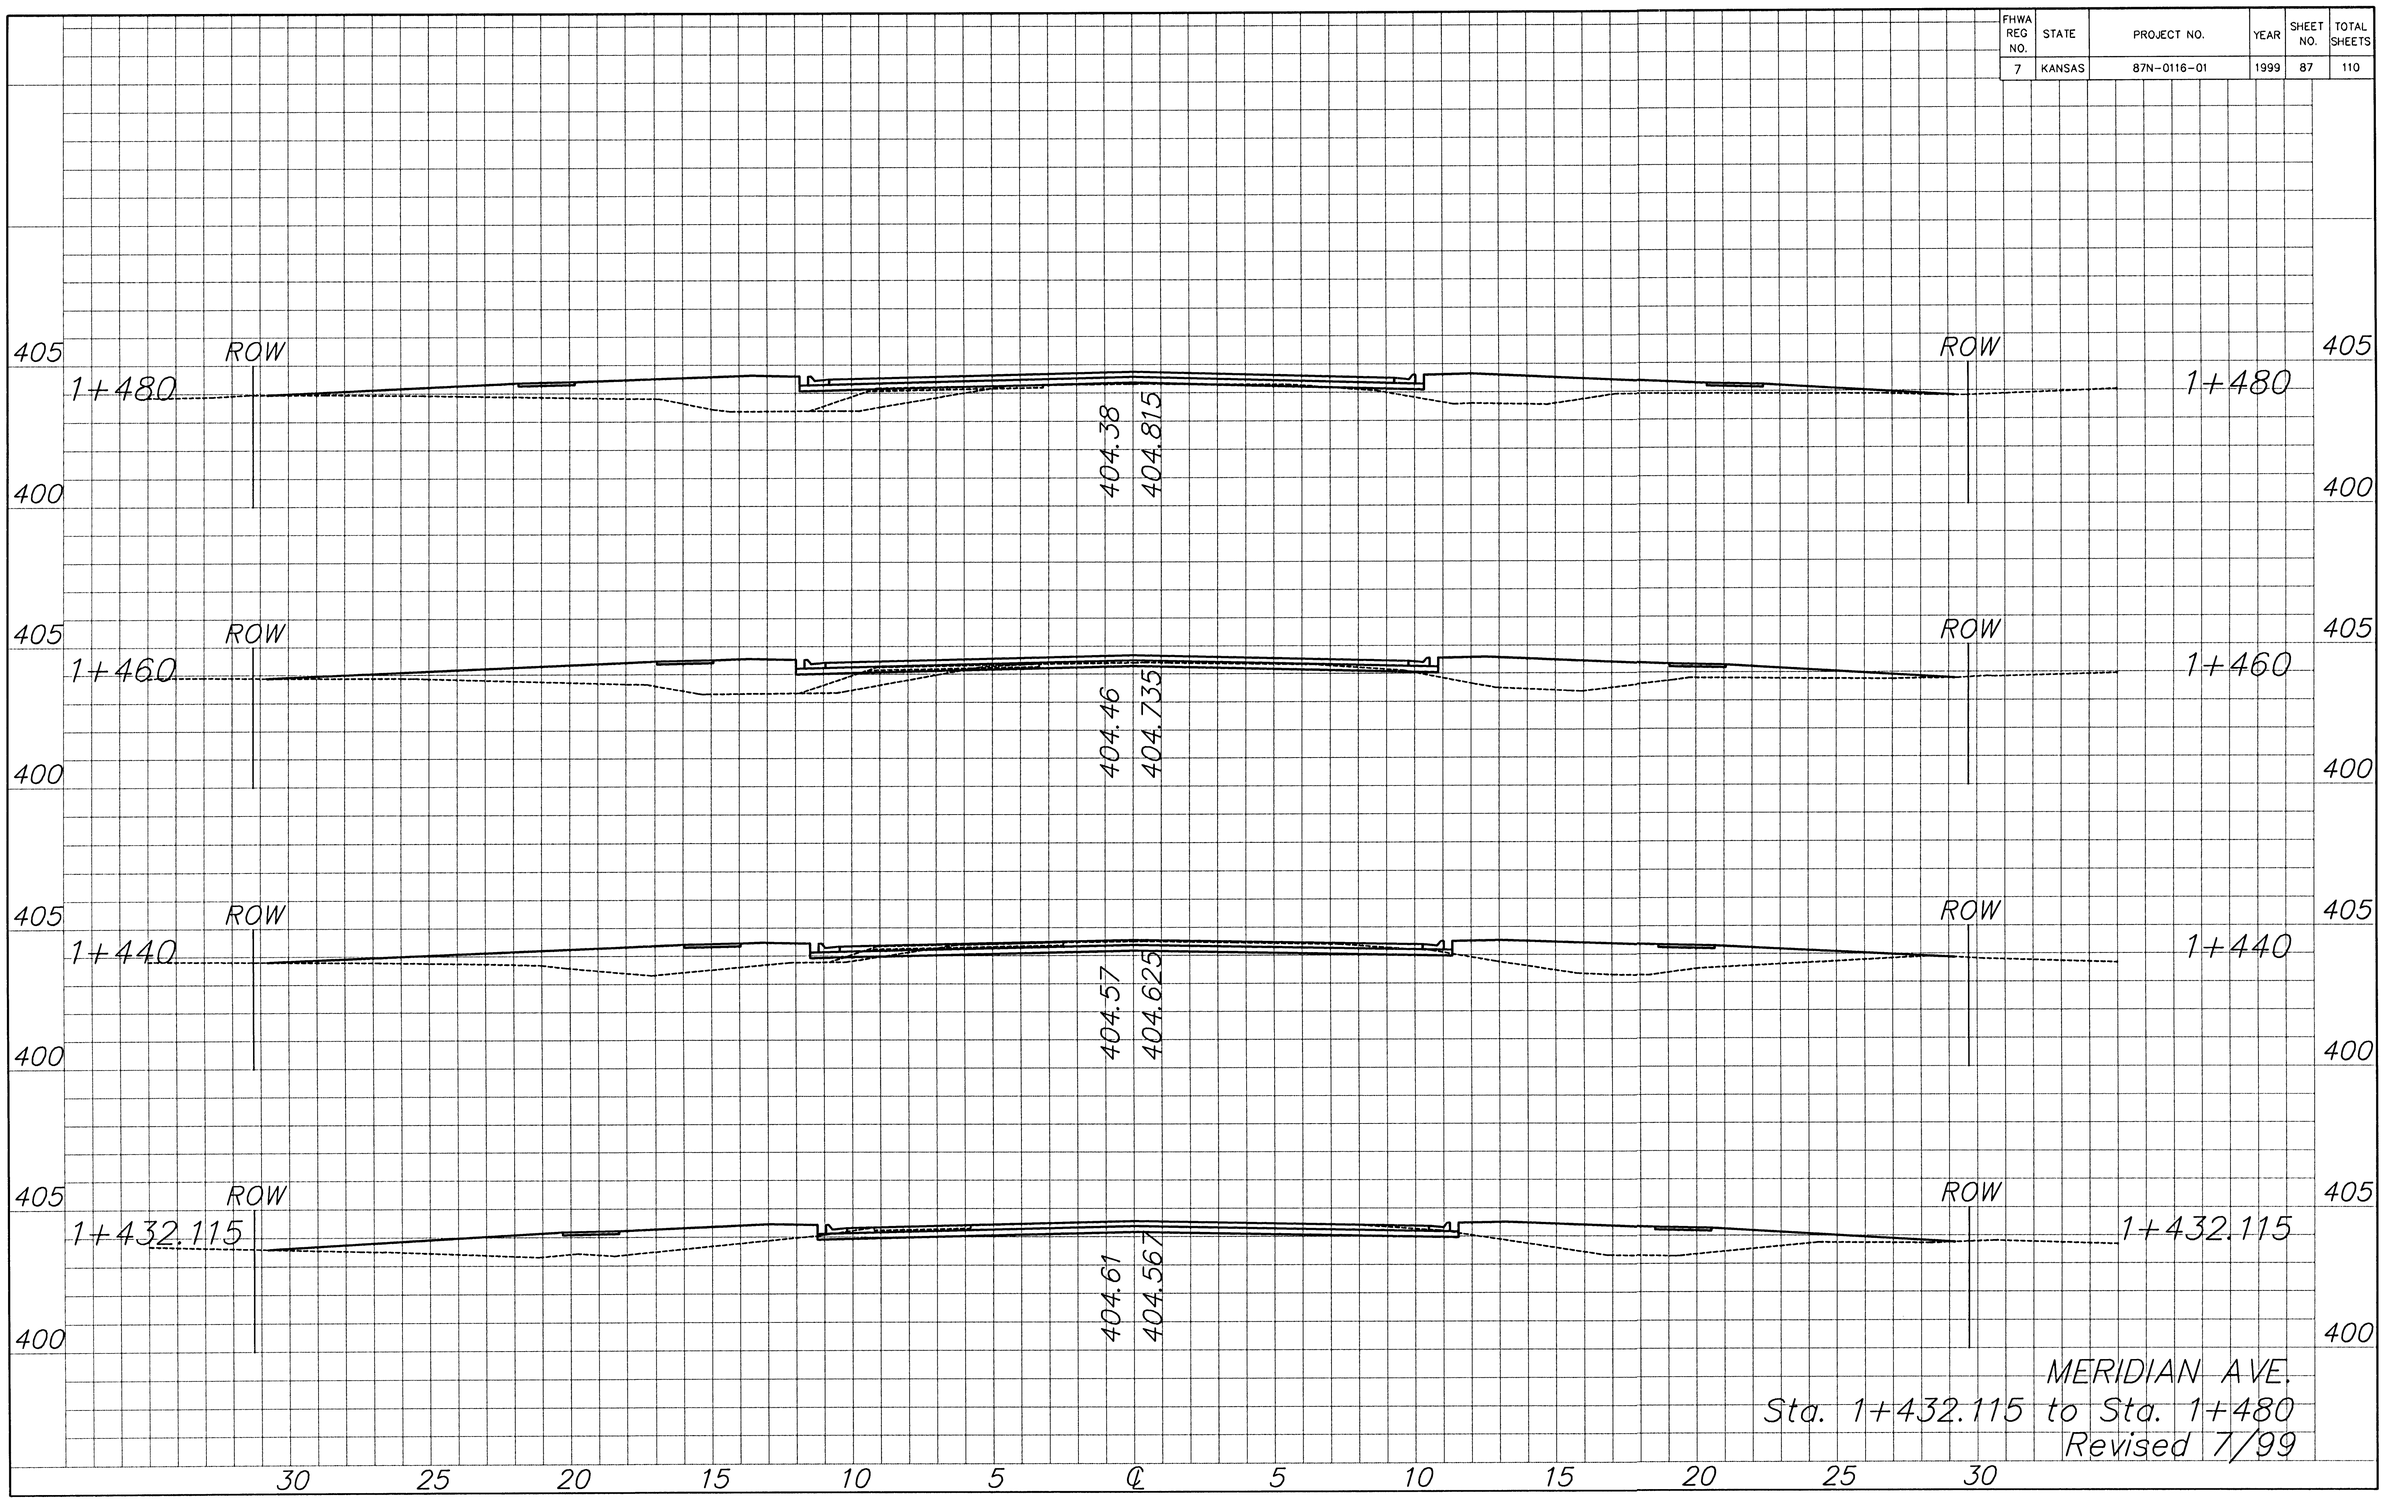

MERIDIAN AVE.
Sta. 1+432.115 to Sta. 1+480
Revised 7/99

K:\CIVIL\97049\REVISION\XSECTV FINAL\XS\TRAF203.DWG Fri Aug 06 13:47:27 1999