FHWA REG NO.	STATE	PROJECT NO.	YEAR	SHEET NO.	TOTAL SHEETS
7	KANSAS	87N-0116-01	1999	87	110

	BY	DATE
REFERENCES NOTED		
REFERENCES CHECKED		

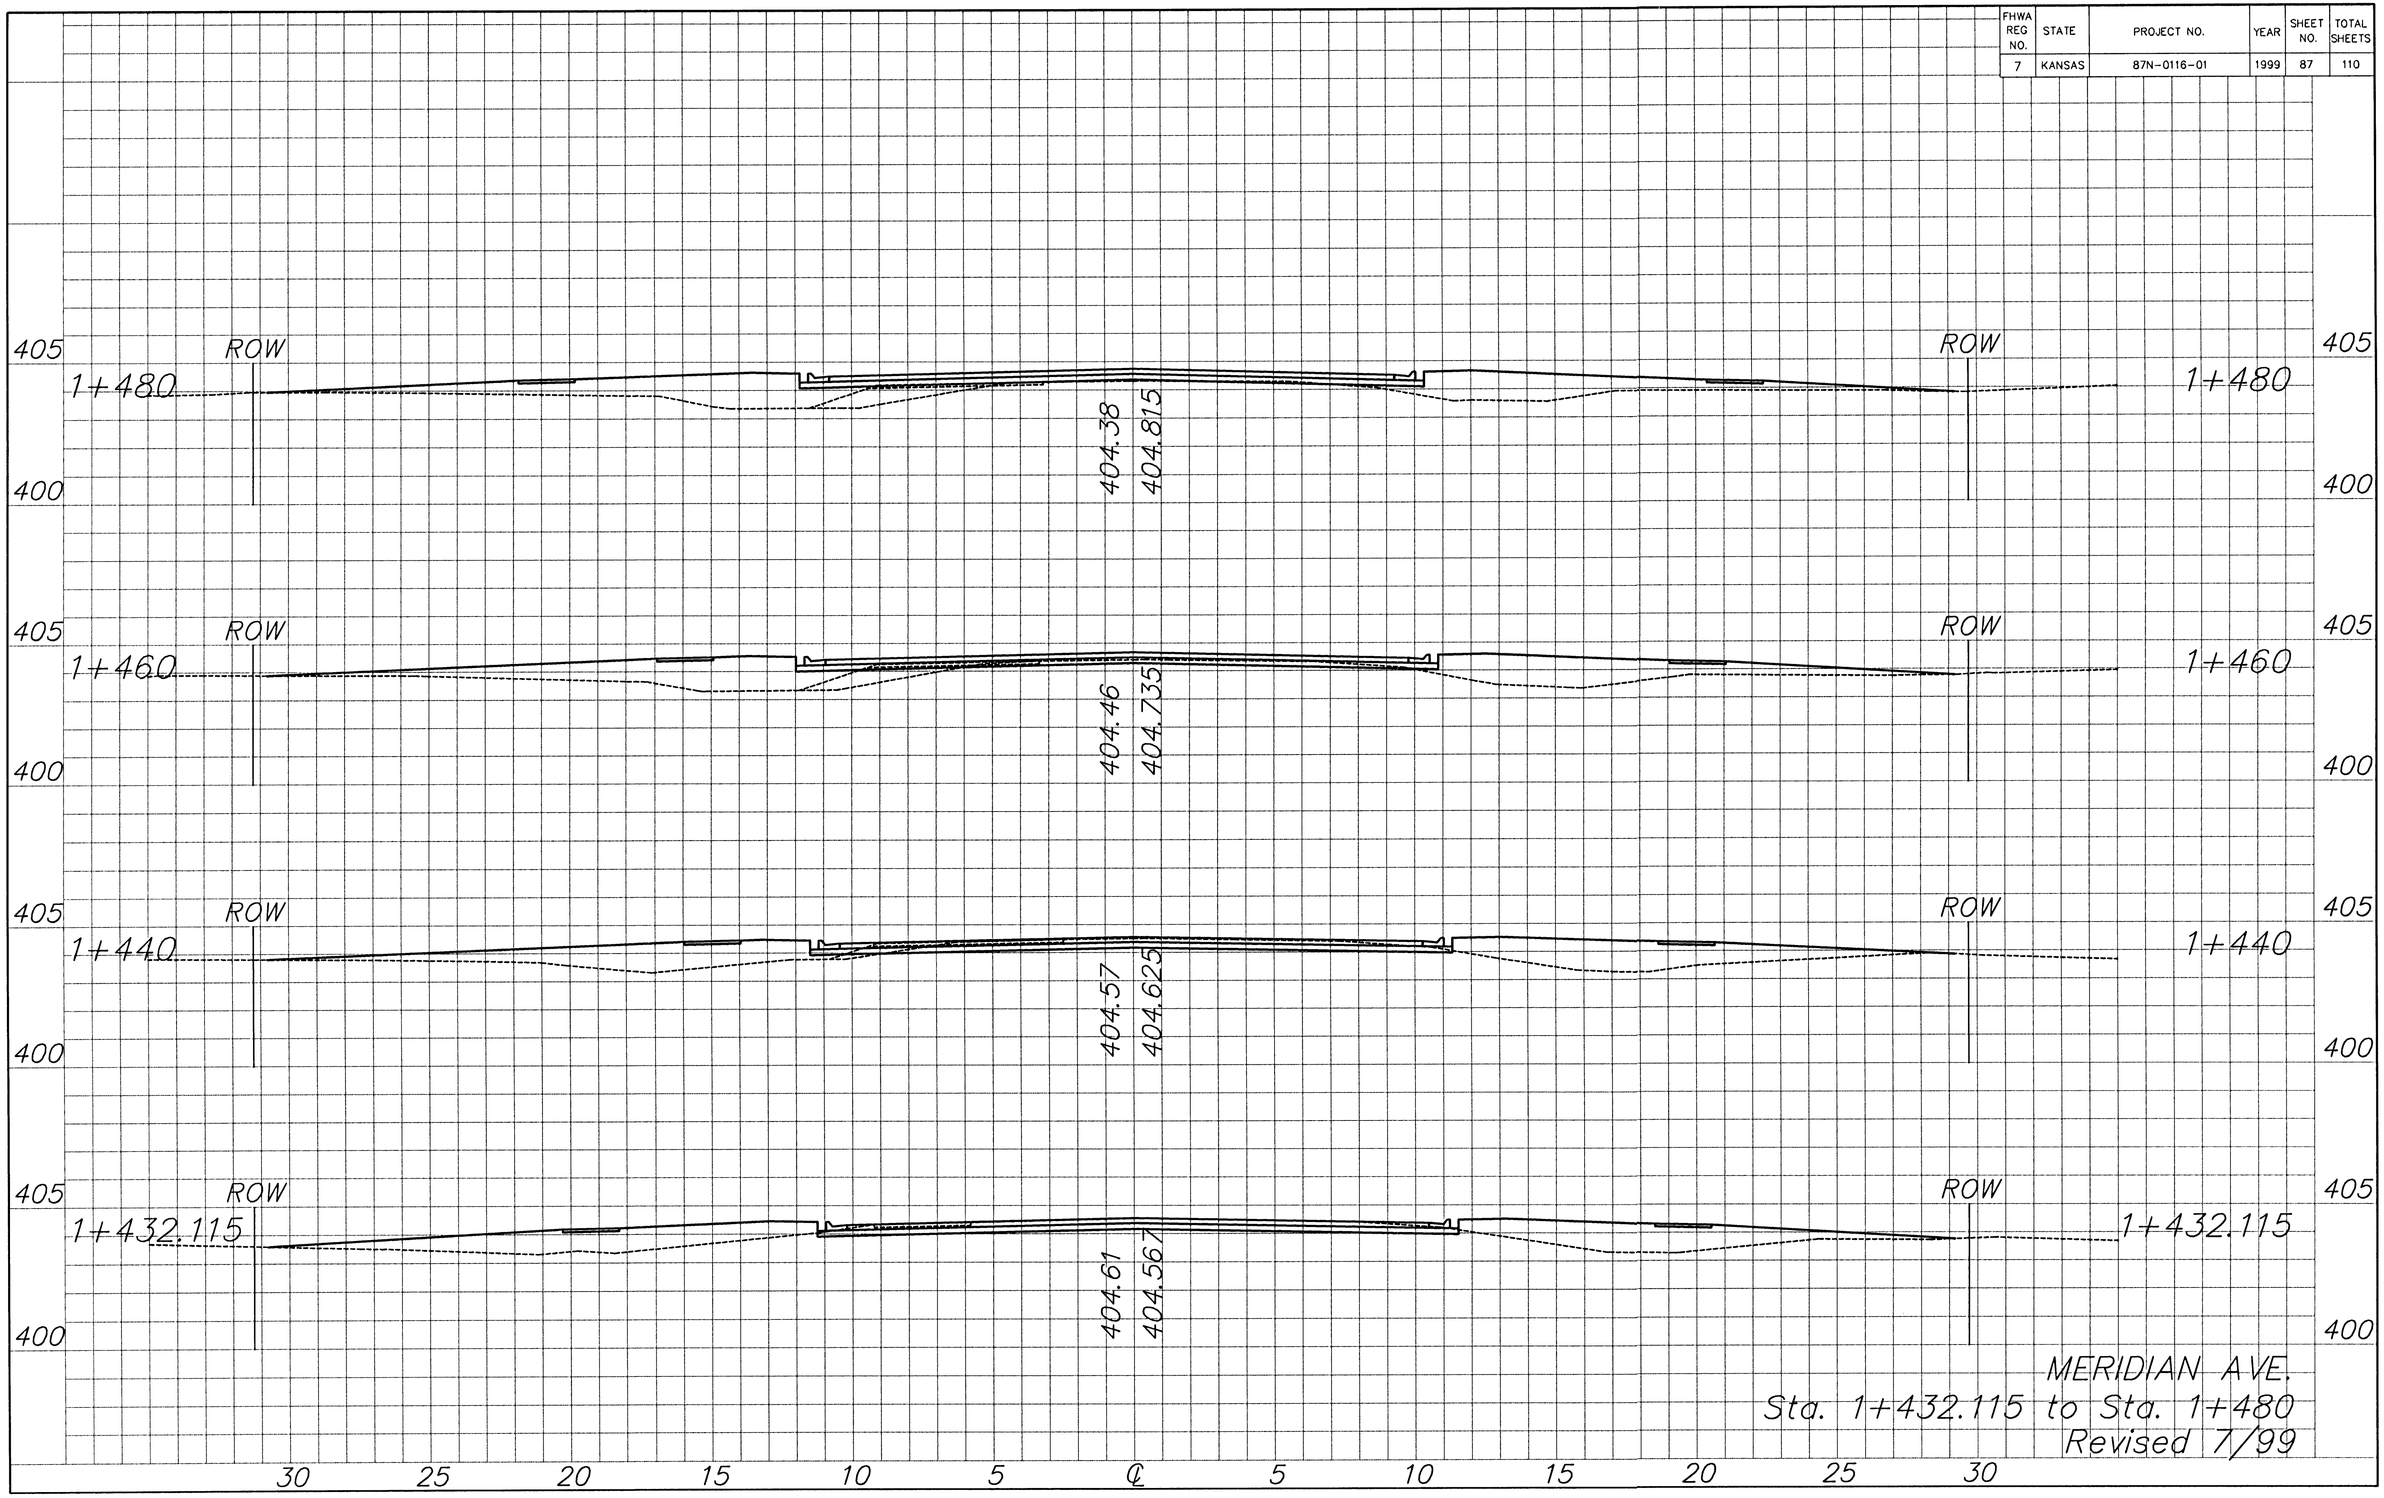

K:\CIVIL\97049\REVISION\SECTVFINAL\XS\TRAF203.DWG Fri Aug 06 13:47:27 1999