REGION NO.	STATE	PROJECT NO.	FISCAL YEAR	SHEET NO.	TOTAL SHEETS
7	KANSAS	087 N-0593-01	2015	115	153

Harry Street just west of Meridian Avenue will be closed to through traffic during portions of the construction. West–bound traffic on Harry will be detoured north on Meridian, west on McCormick, and then back south on Southwest Boulevard to Harry. East–bound traffic on Harry shall be detoured at Southwest Boulevard, north to McCormick, west to Seneca, and south to Harry. South–bound traffic on Meridian shall be detoured at McCormick, west to Southwest Boulevard or east to Seneca. North–bound traffic on Meridian shall be detoured at Pawnee, west to Southwest Boulevard or east to Seneca.

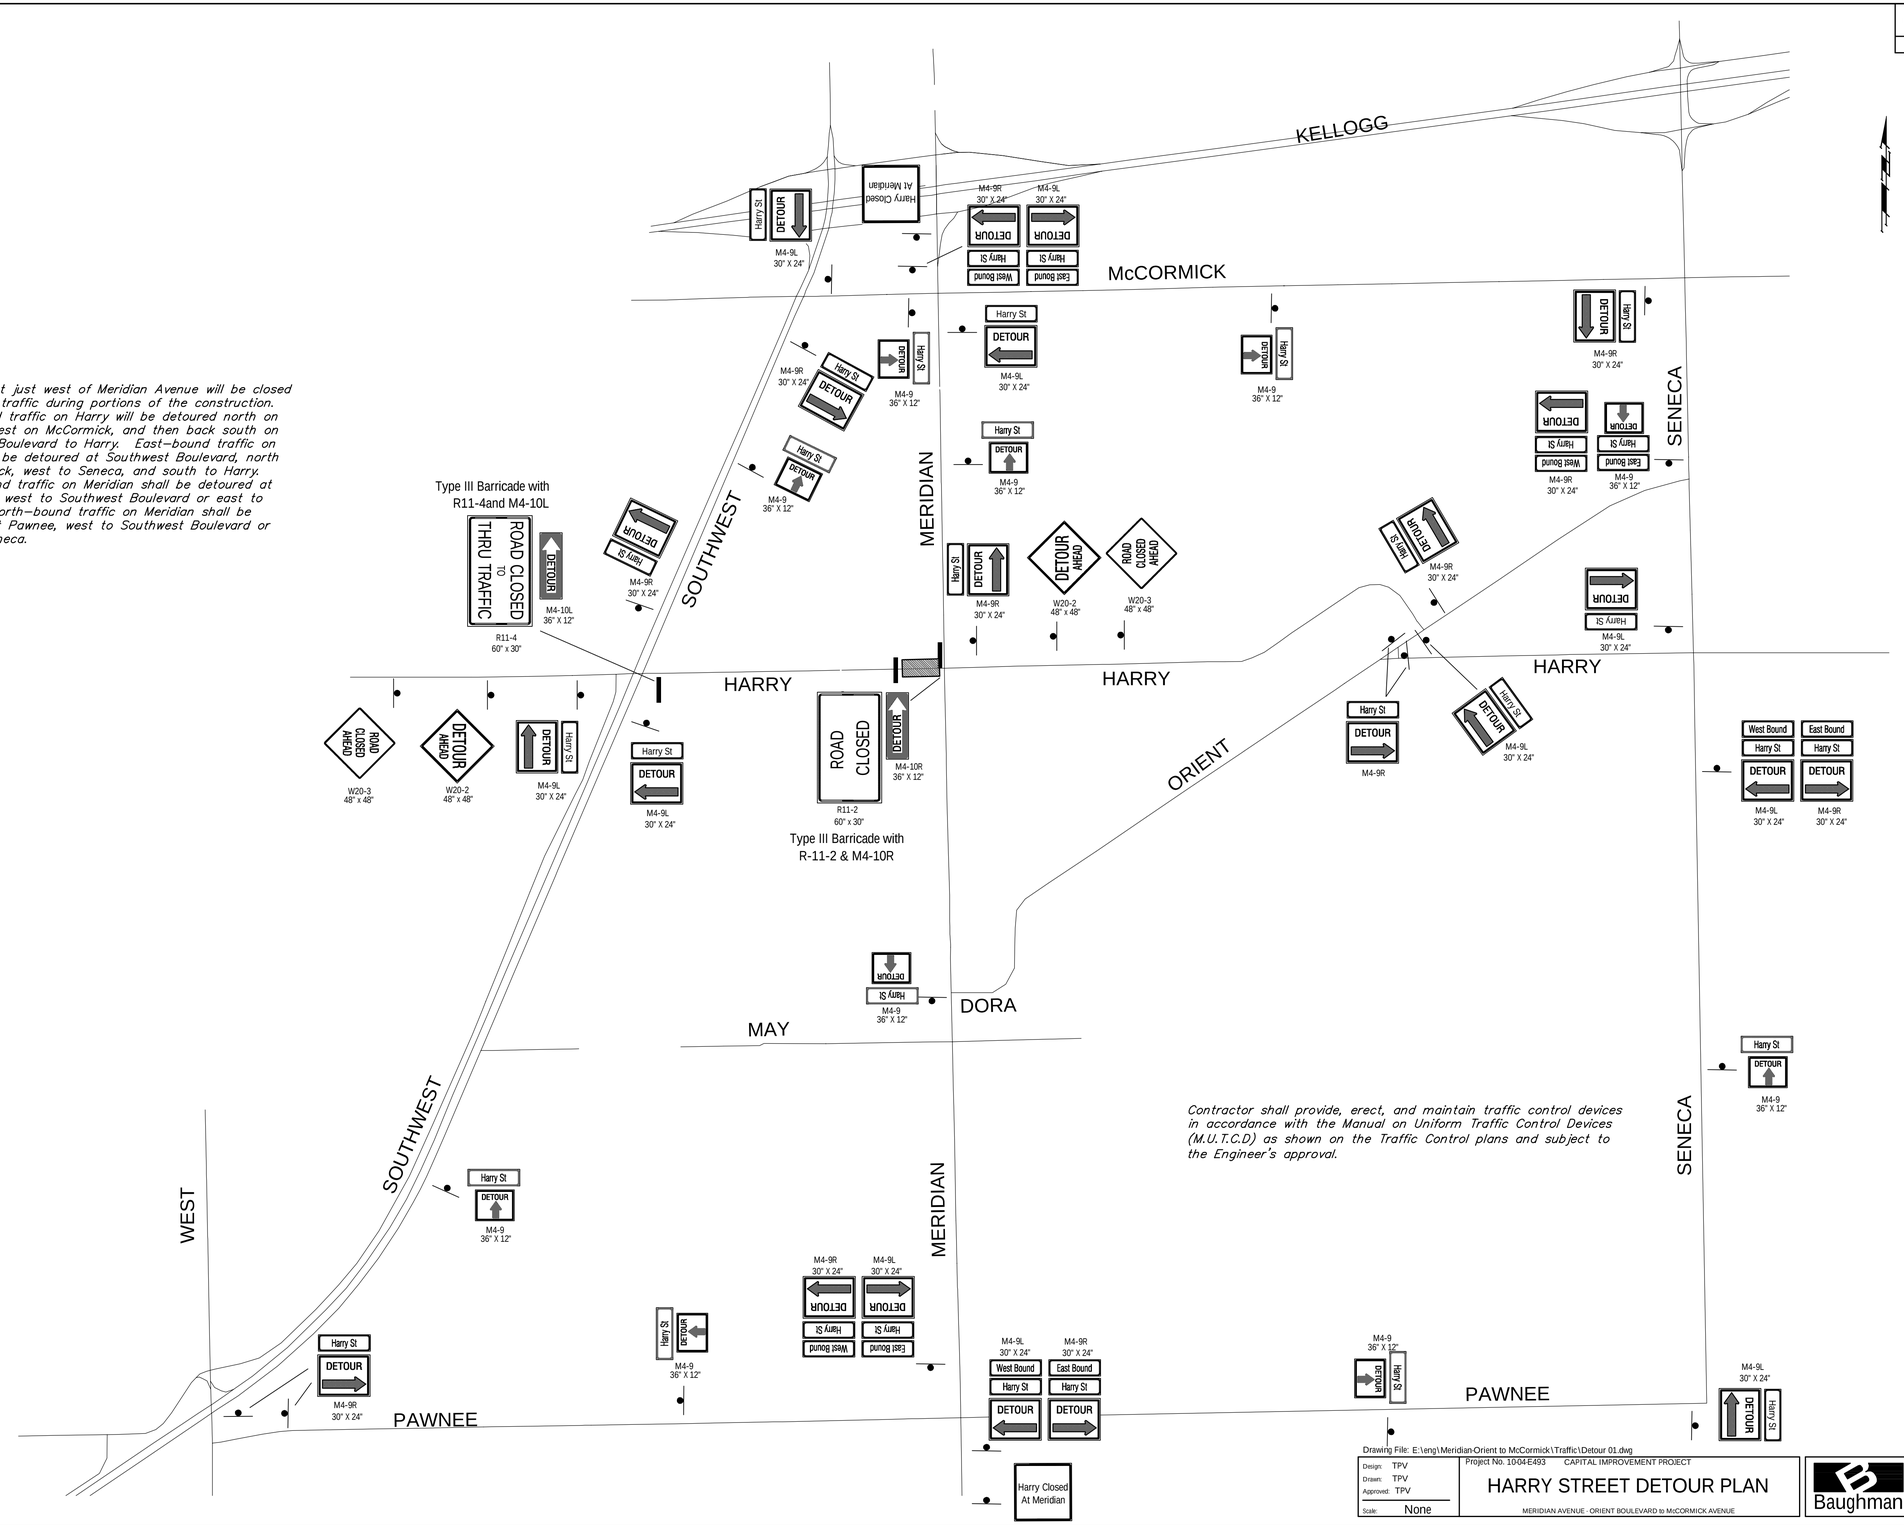

Drawing File: E:\eng\Meridian-Orient to McCormick\Traffic\Detour 01.dwg

May 2015

Design:	TPV
Drawn:	TPV
Approved:	TPV
Scale:	None

Project No. 1004-E493 CAPITAL IMPROVEMENT PROJECT

HARRY STREET DETOUR PLAN

MERIDIAN AVENUE - ORIENT BOULEVARD to McCORMICK AVENUE

Baughman Company , P.A.
315 Ellis St. Wichita, KS 67211 P 316-262-7271 F 316-262-0149
ENGINEERING | SURVEYING | PLANNING | LANDSCAPE ARCHITECTURE

SHEET 115 OF 153