
FHWA REG NO.	STATE	PROJECT NO.	YEAR	SHEET NO.	TOTAL SHEETS
7	KANSAS	87N-0116-01	1999	90	110

DATE	BY
REFERENCES NOTED	
REFERENCES CHECKED	

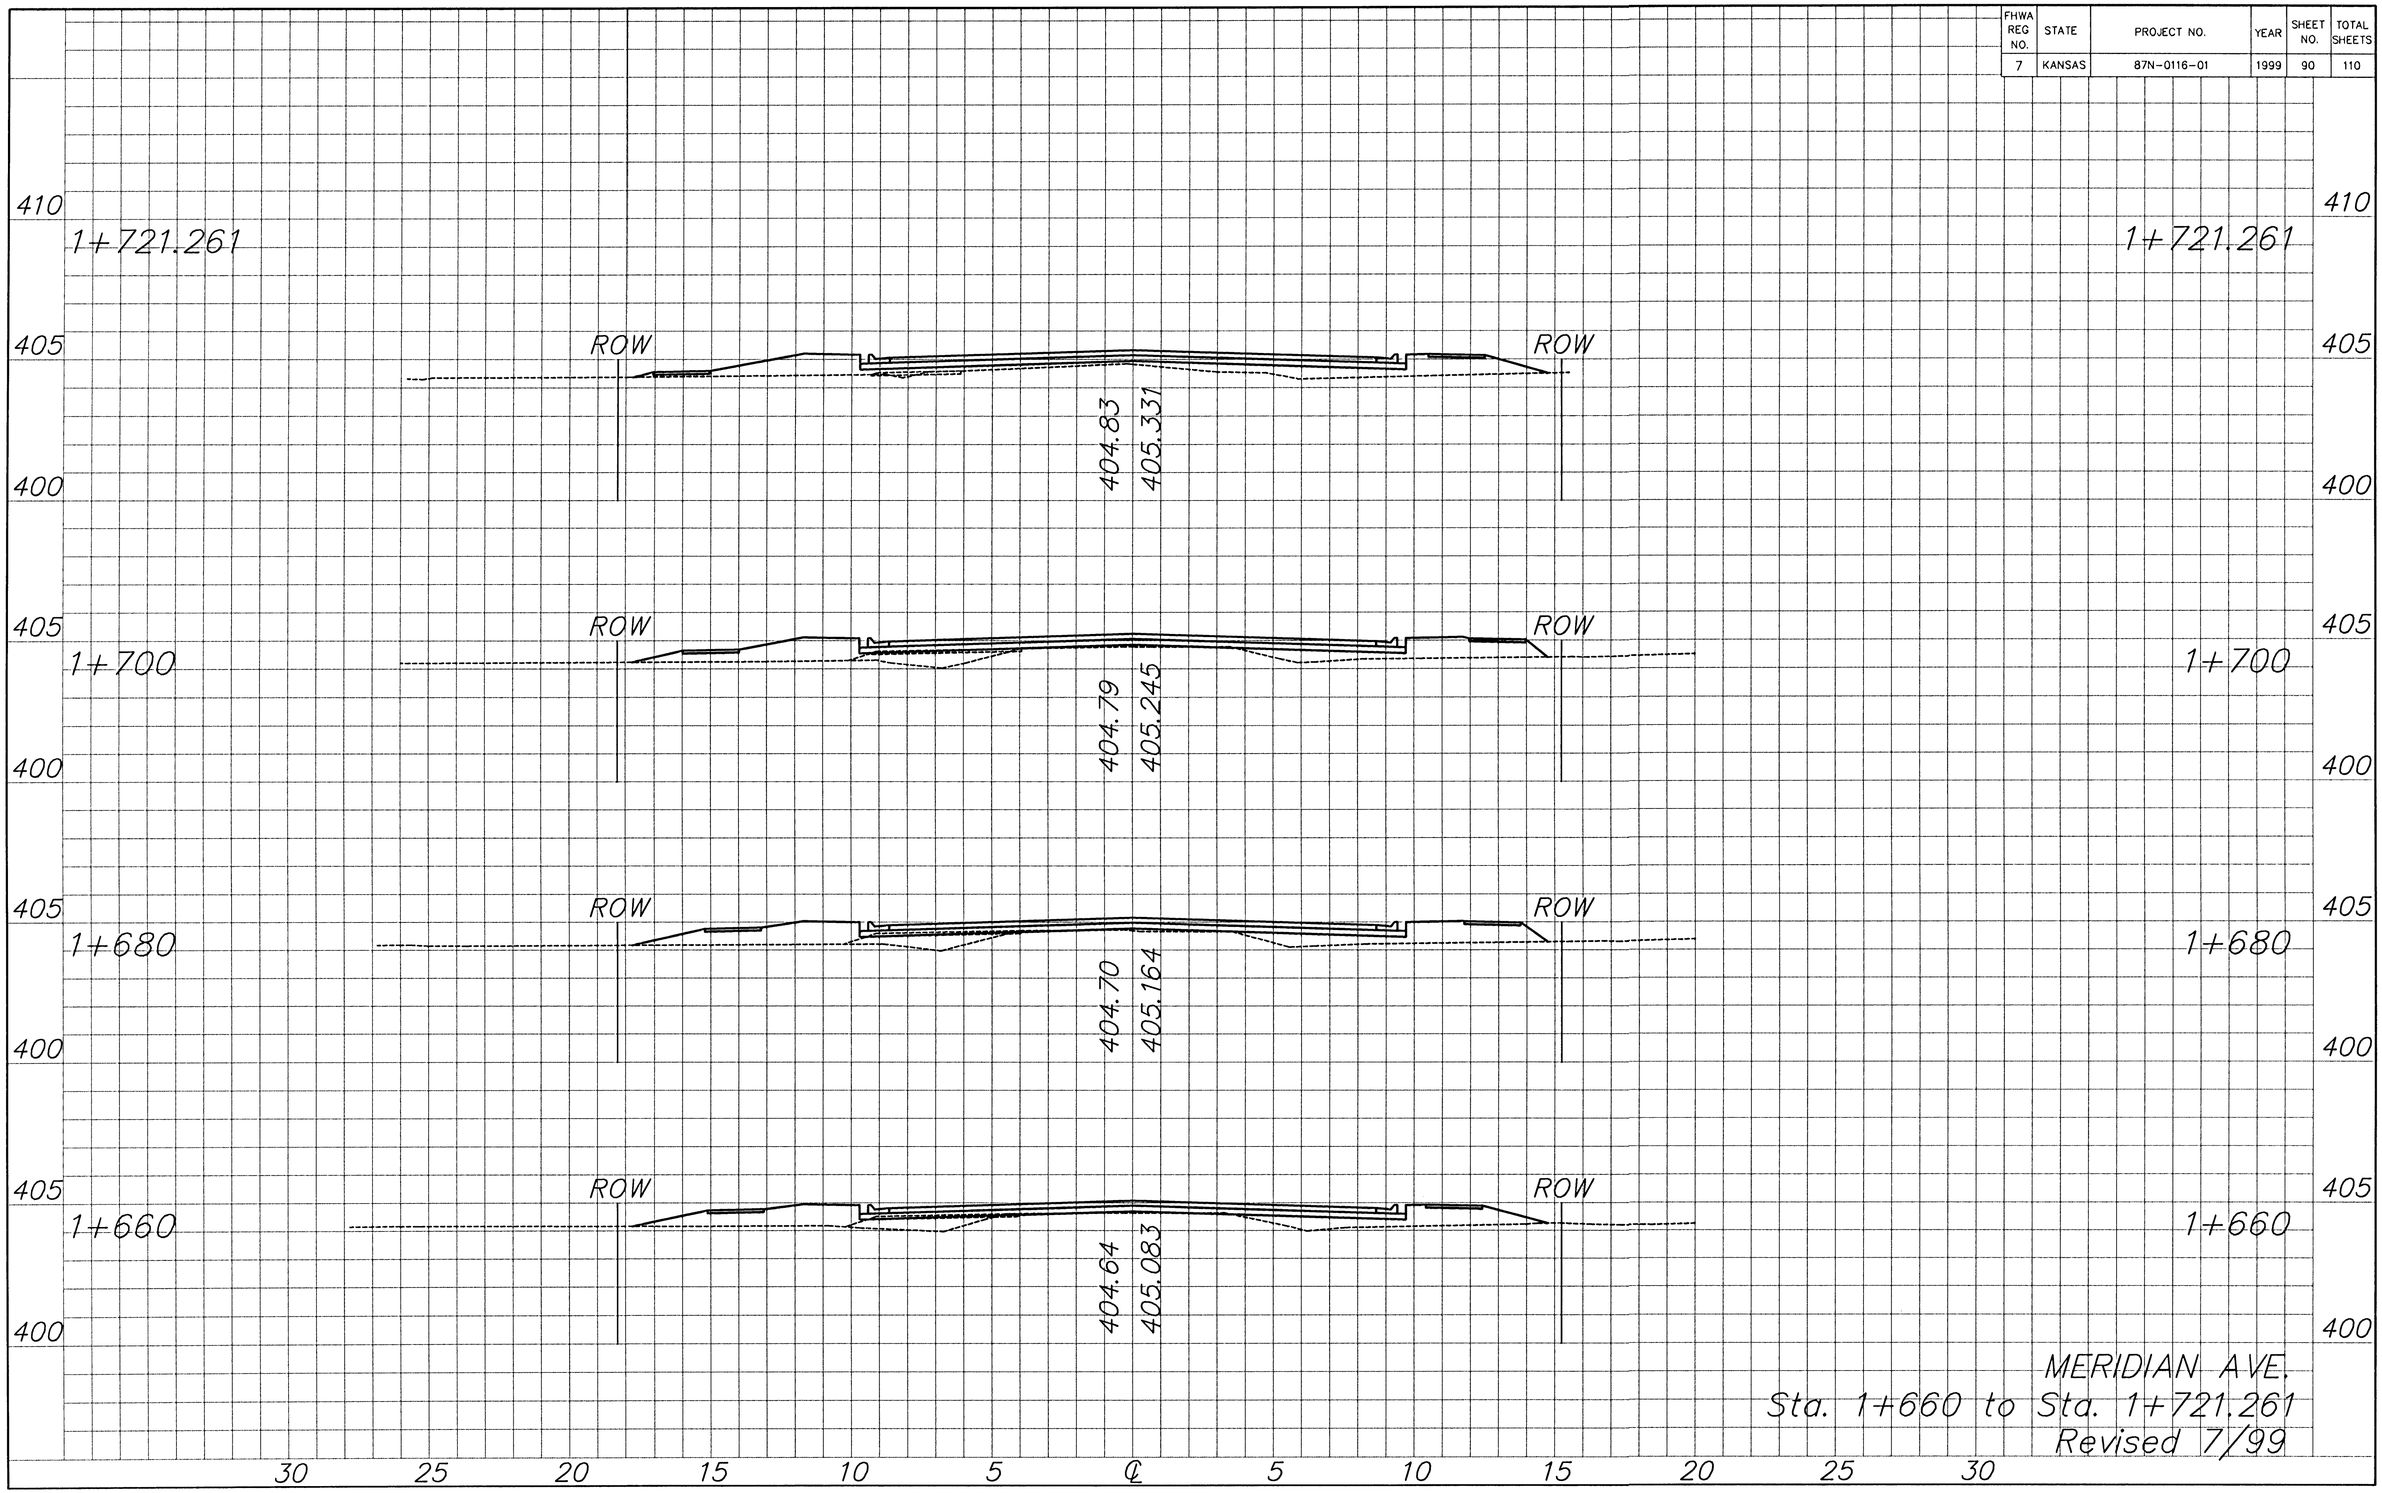

MERIDIAN AVE.
Sta. 1+660 to Sta. 1+721.261
Revised 7/99

K:\CIVIL\97043\REVISION\XSECT\FINAL\XS\1FAF206.DWG Fri Aug 06 13:49:08 1999