
FHWA REG NO.	STATE	PROJECT NO.	YEAR	SHEET NO.	TOTAL SHEETS
7	KANSAS	87N-0116-01	1999	96	110

BY	DATE
REFERENCES NOTED	
REFERENCES CHECKED	

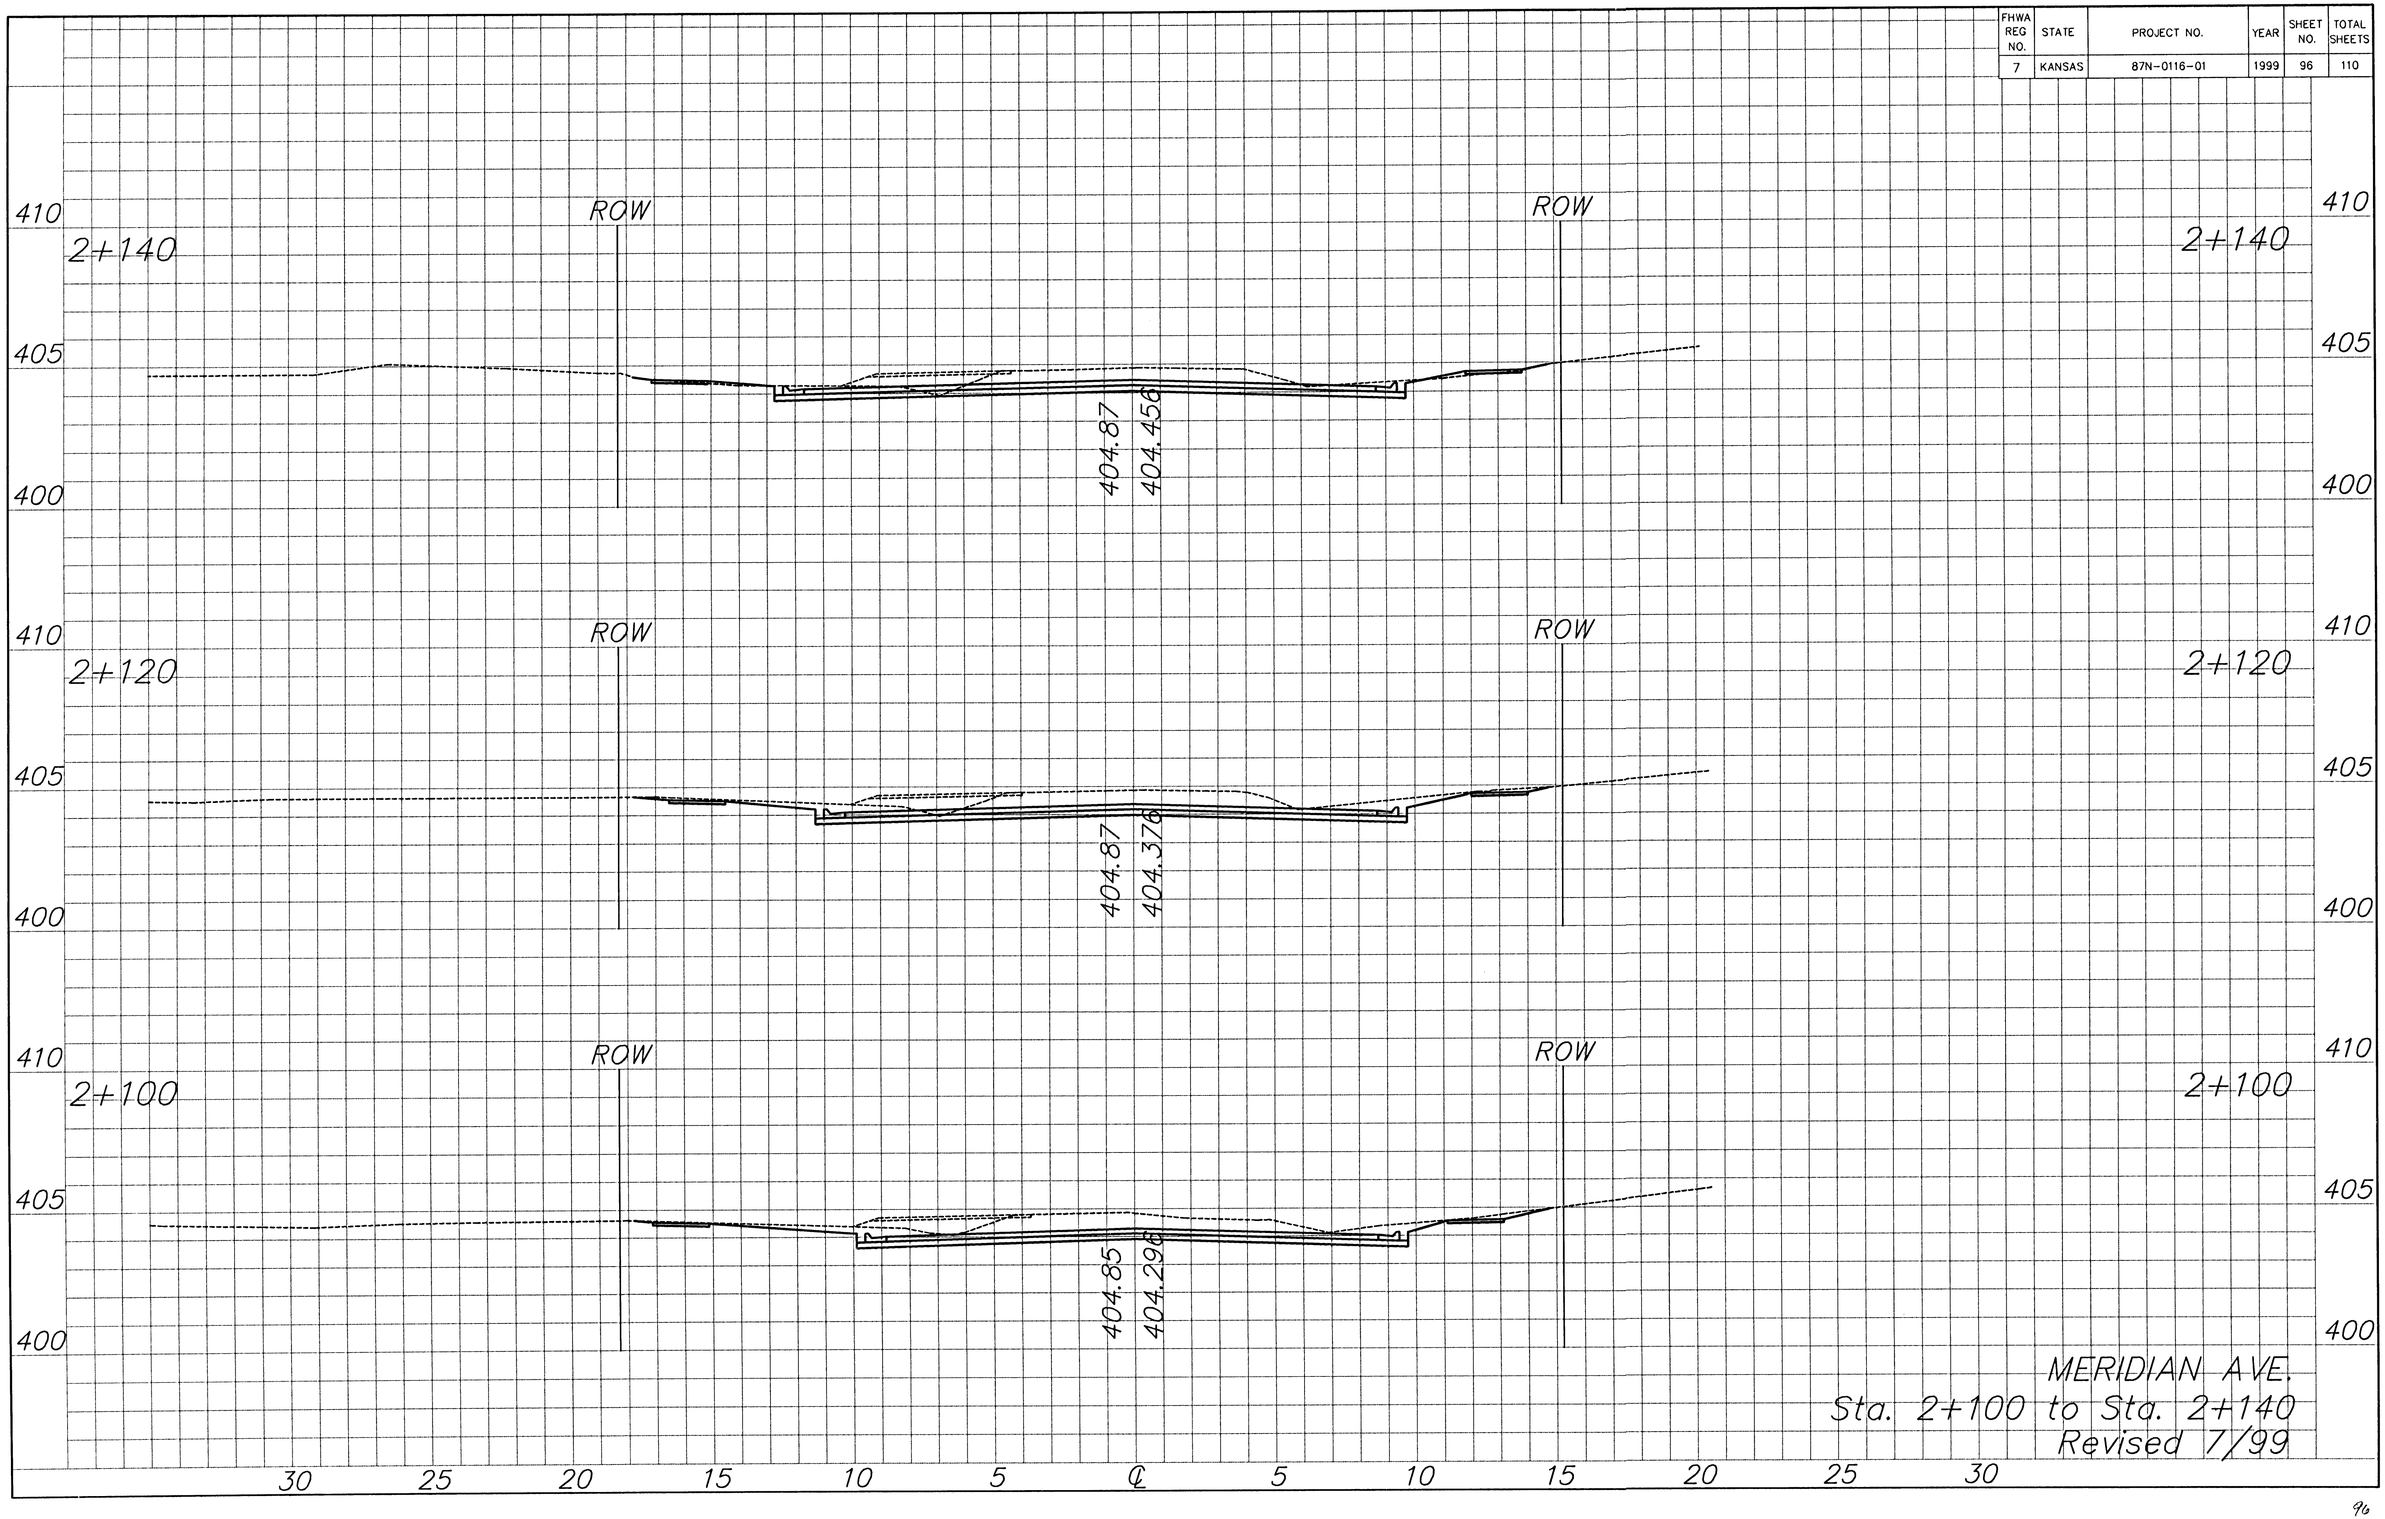

K:\CIVIL\97043\REVISION\XSECT\FINAL\XS1THRF212.DWG Fri Aug 06 13:52:31 1999