
FHWA REG NO.	STATE	PROJECT NO.	YEAR	SHEET NO.	TOTAL SHEETS
7	KANSAS	87N-0116-01	1999	98	110

BY	DATE
REFERENCES NOTED	
REFERENCES CHECKED	

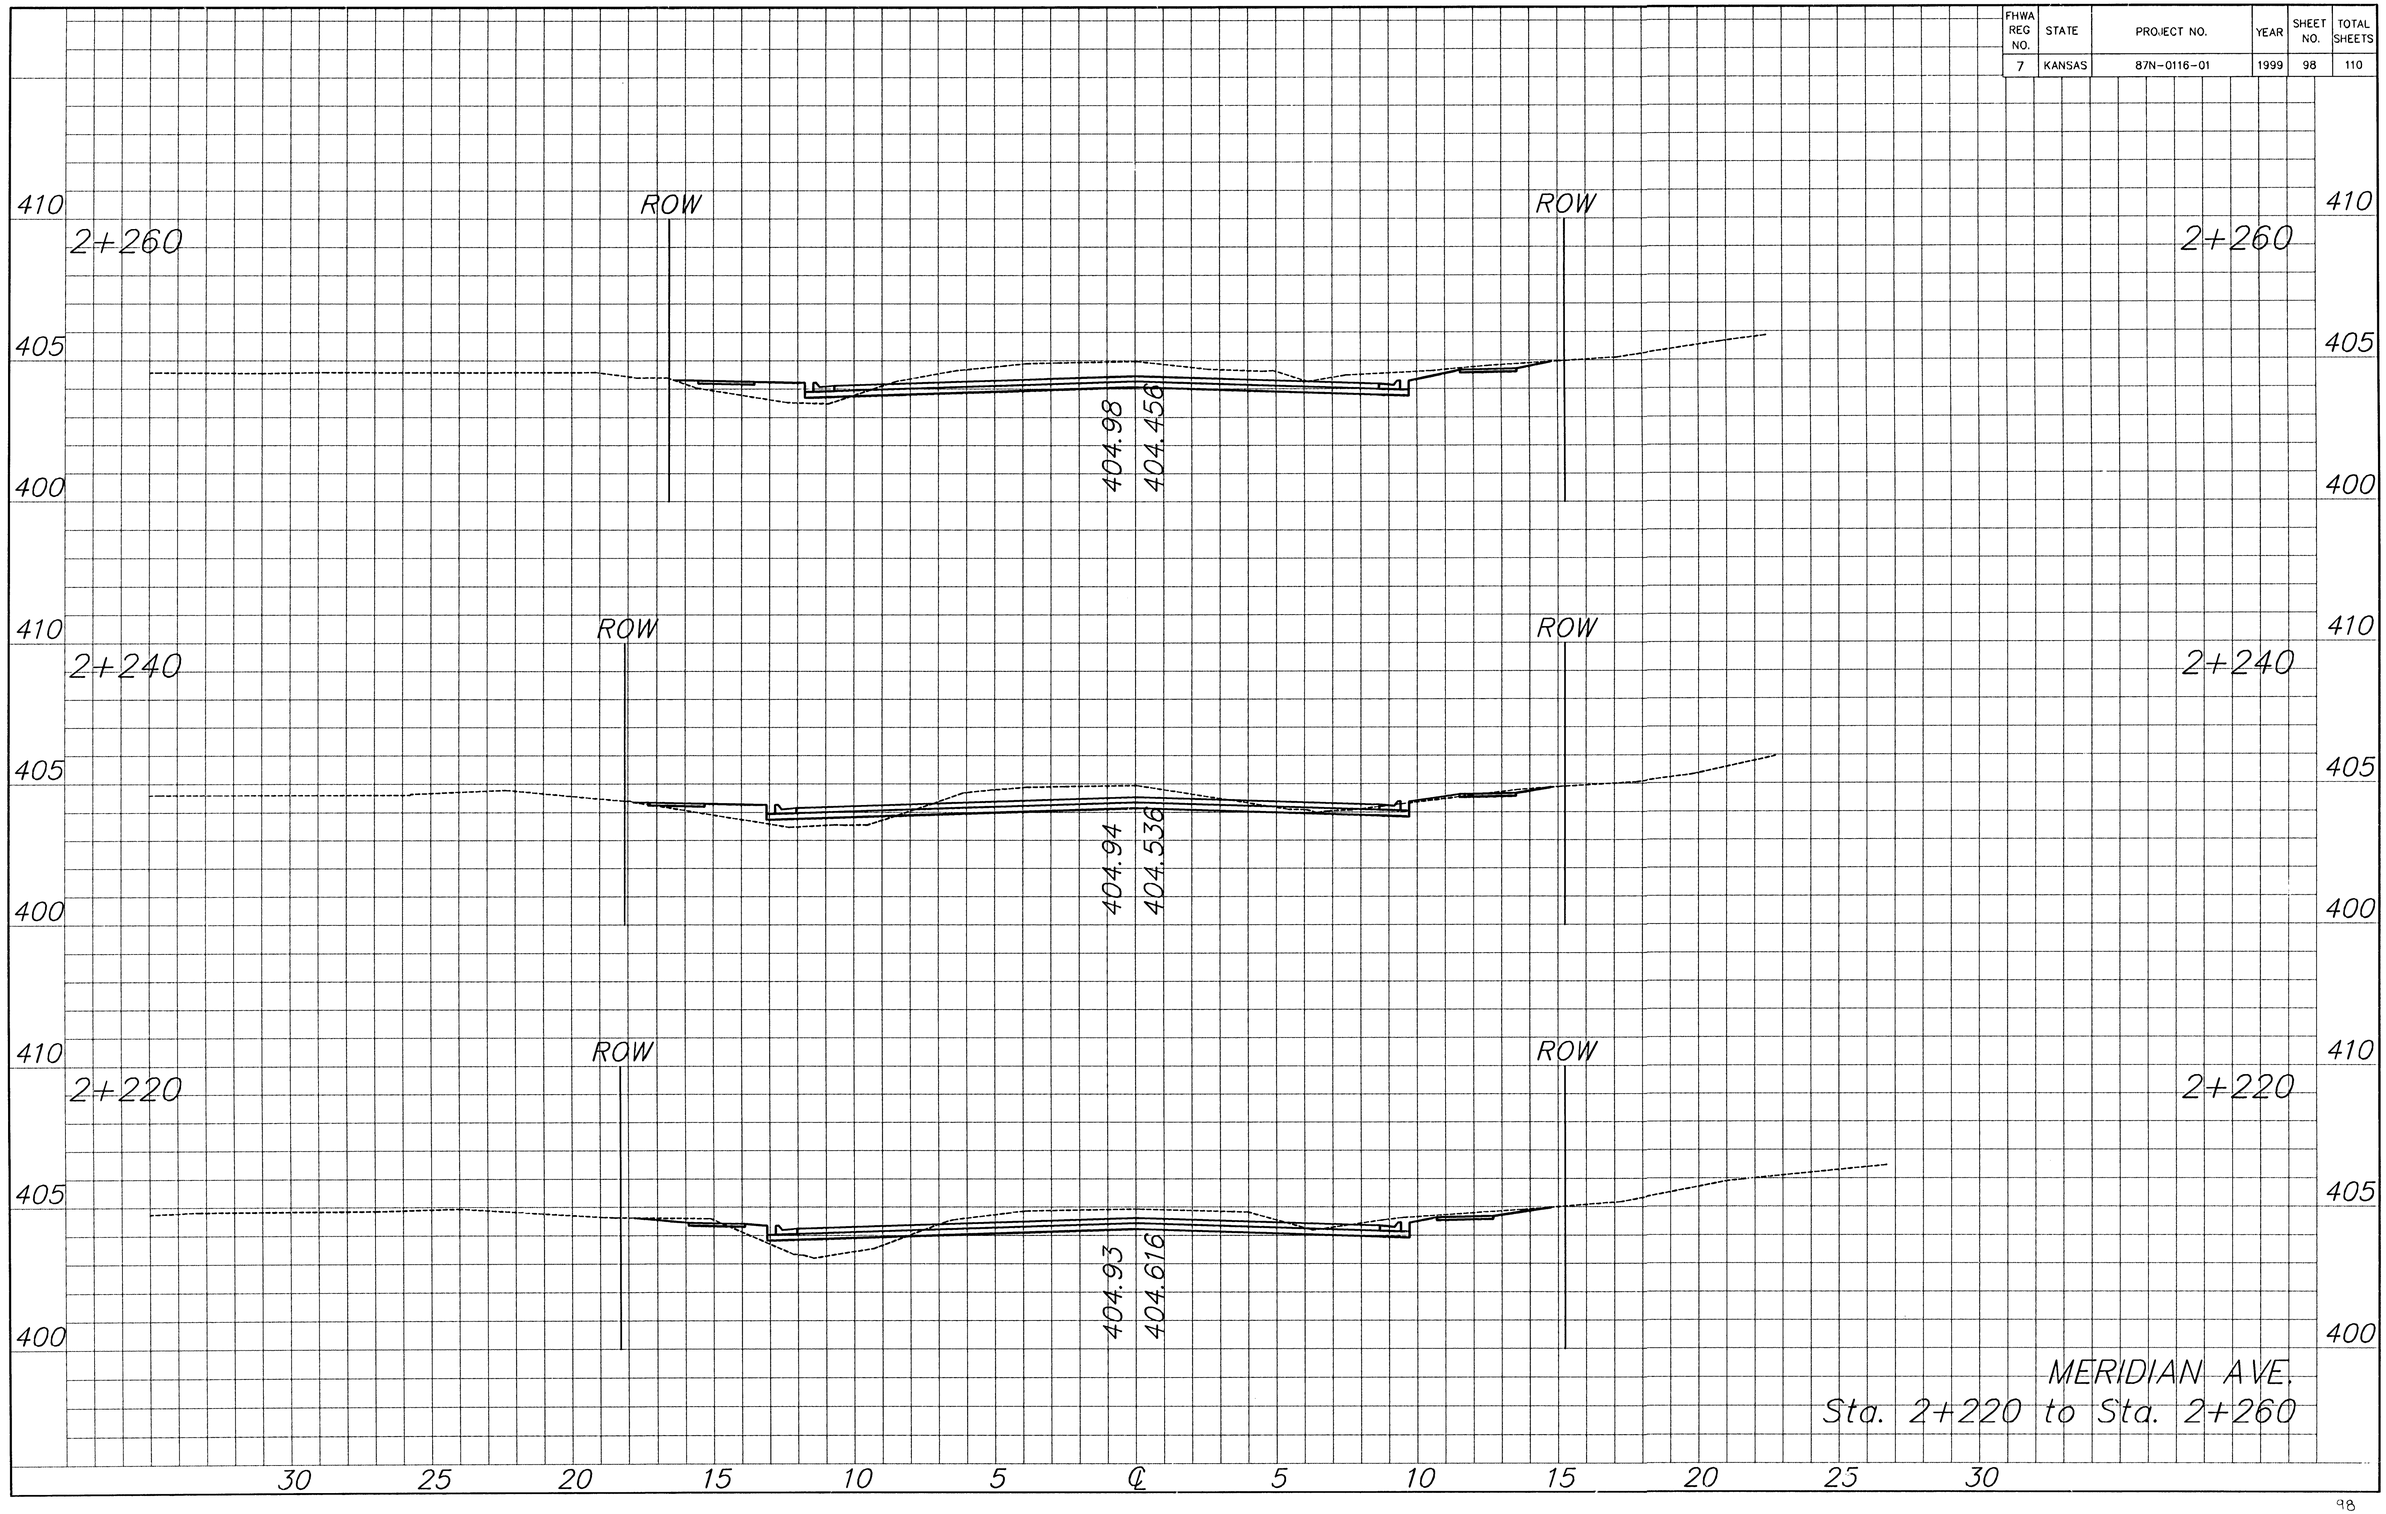

K:\CIVIL\97\043\XSECT\9743XS14.DWG Mon Jan 04 18:07:16 1999