
FHWA REG NO.	STATE	PROJECT NO.	YEAR	SHEET NO.	TOTAL SHEETS
7	KANSAS	87N-0116-01	1999	99	110

BY	DATE
REFERENCES NOTED	
REFERENCES CHECKED	

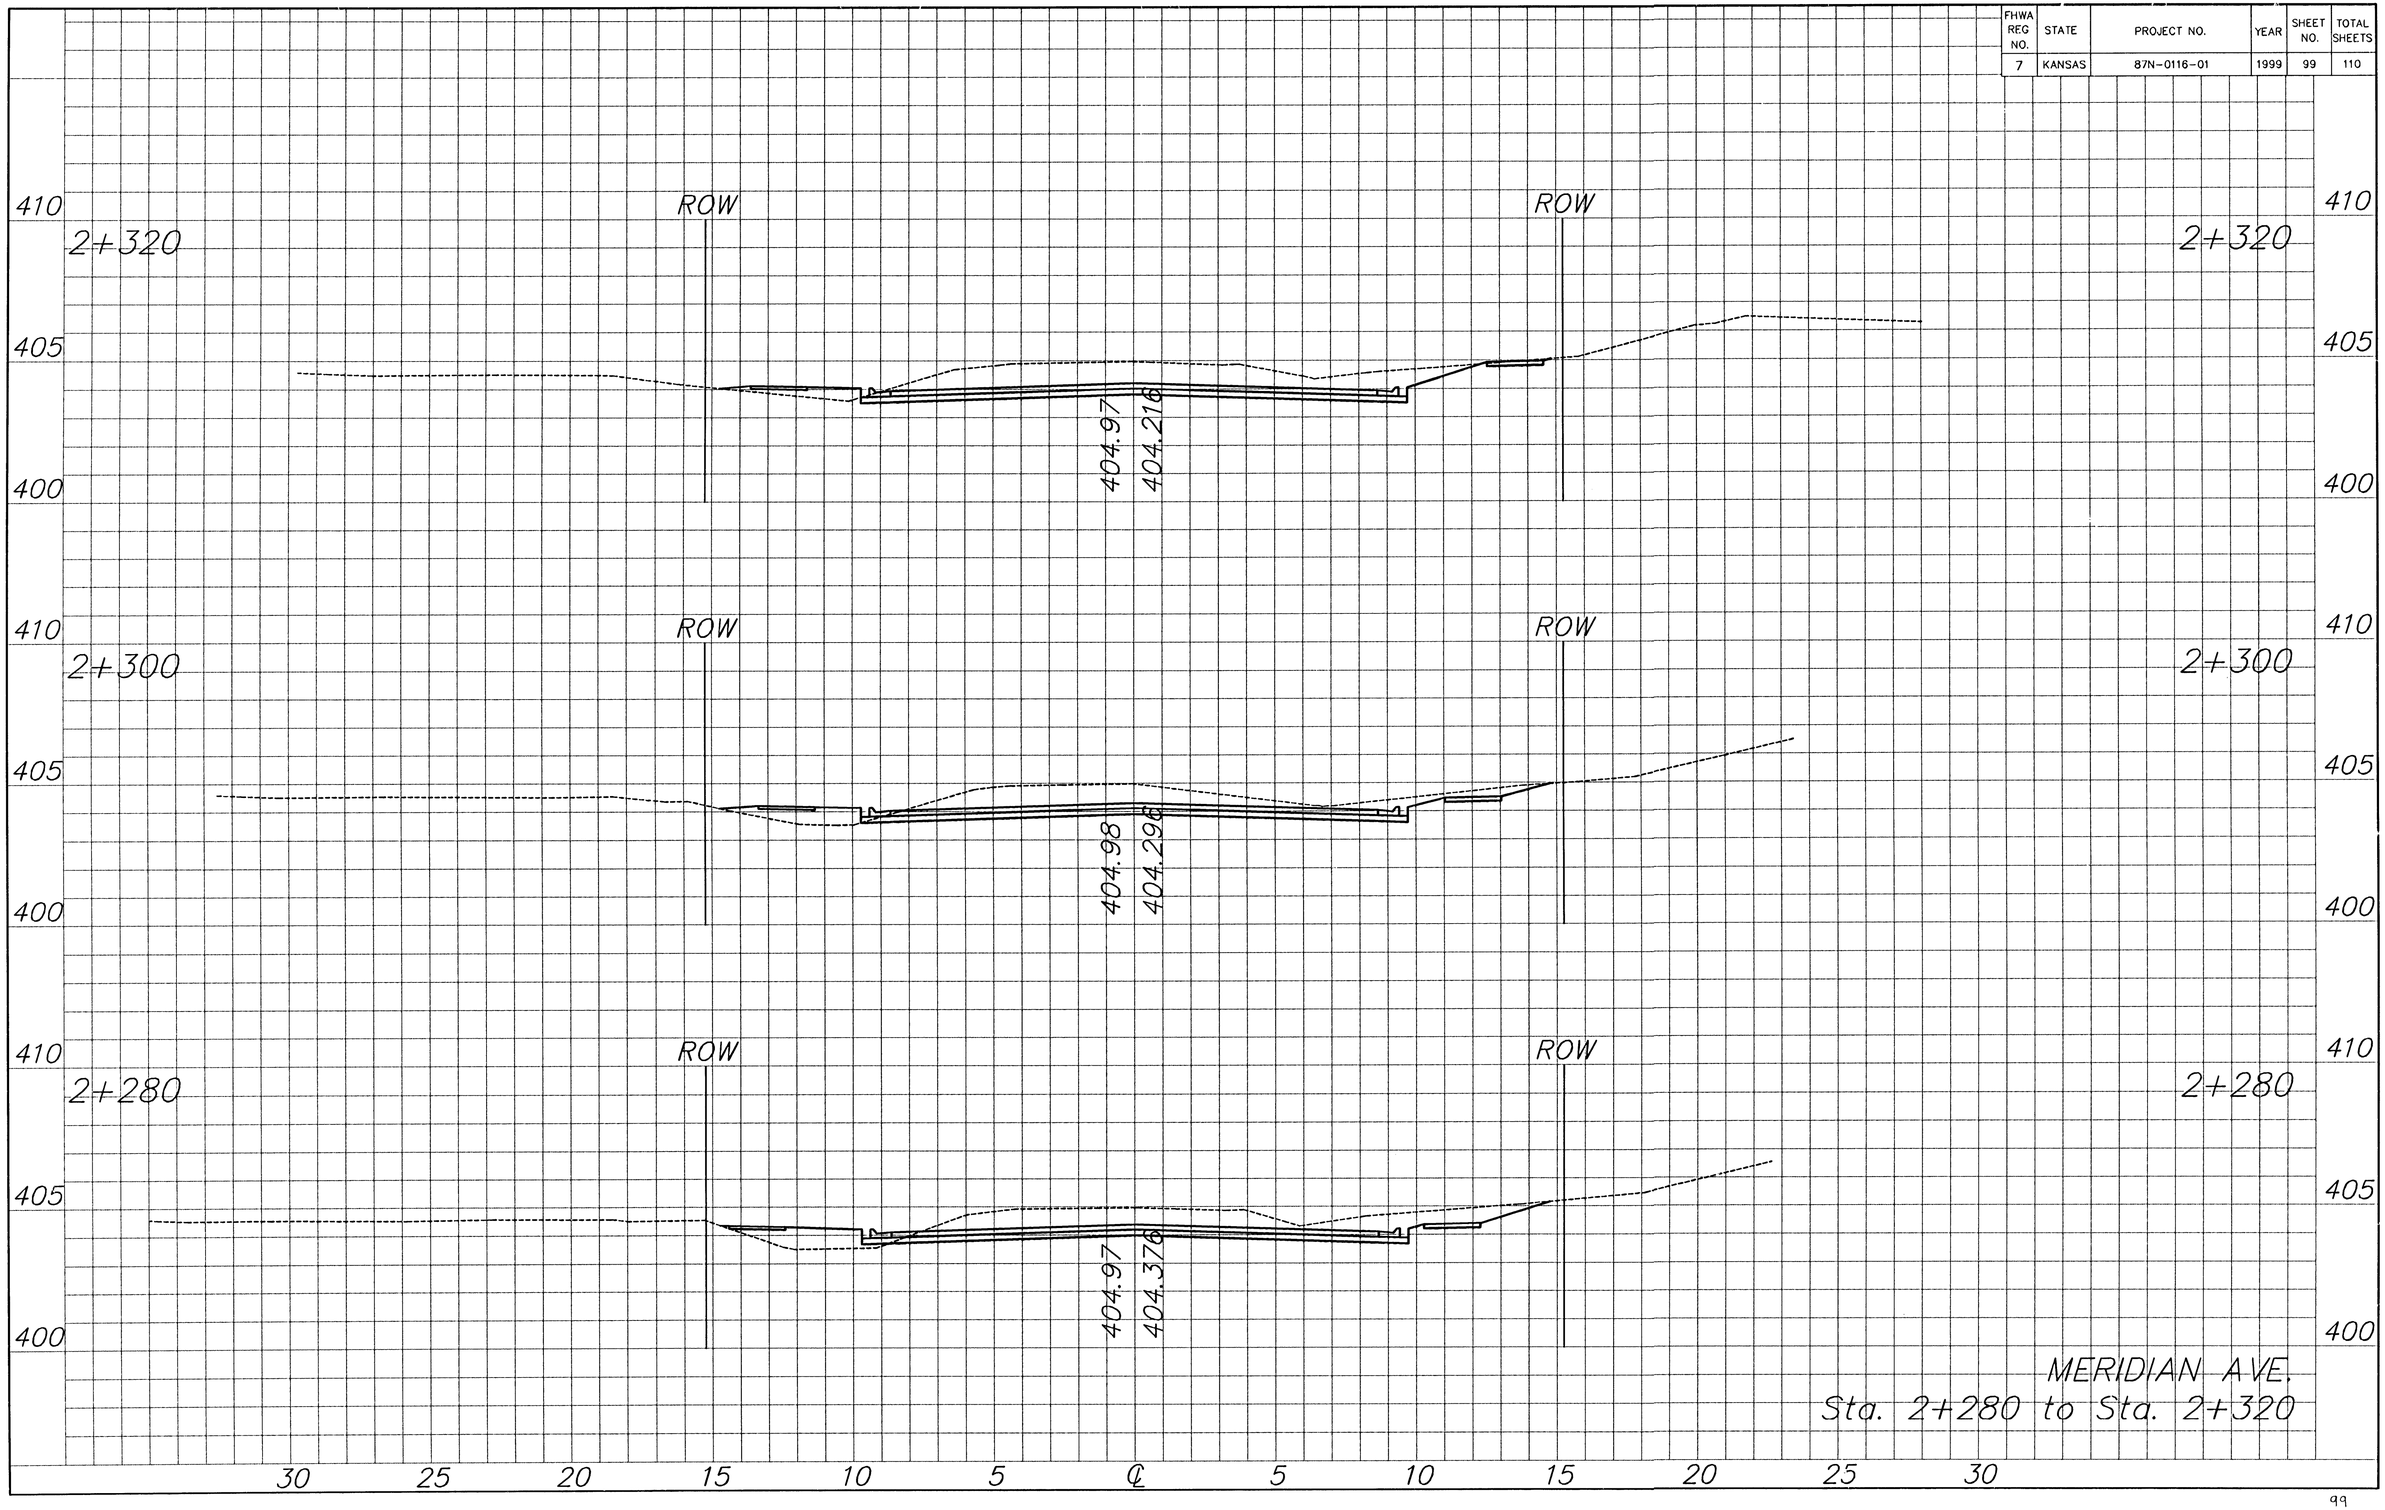

MERIDIAN AVE.
Sta. 2+280 to Sta. 2+320