
FHWA REG NO.	STATE	PROJECT NO.	YEAR	SHEET NO.	TOTAL SHEETS
7	KANSAS	87N-0116-01	1999	100	110

DATE	BY	
		REFERENCES NOTED
		REFERENCES CHECKED

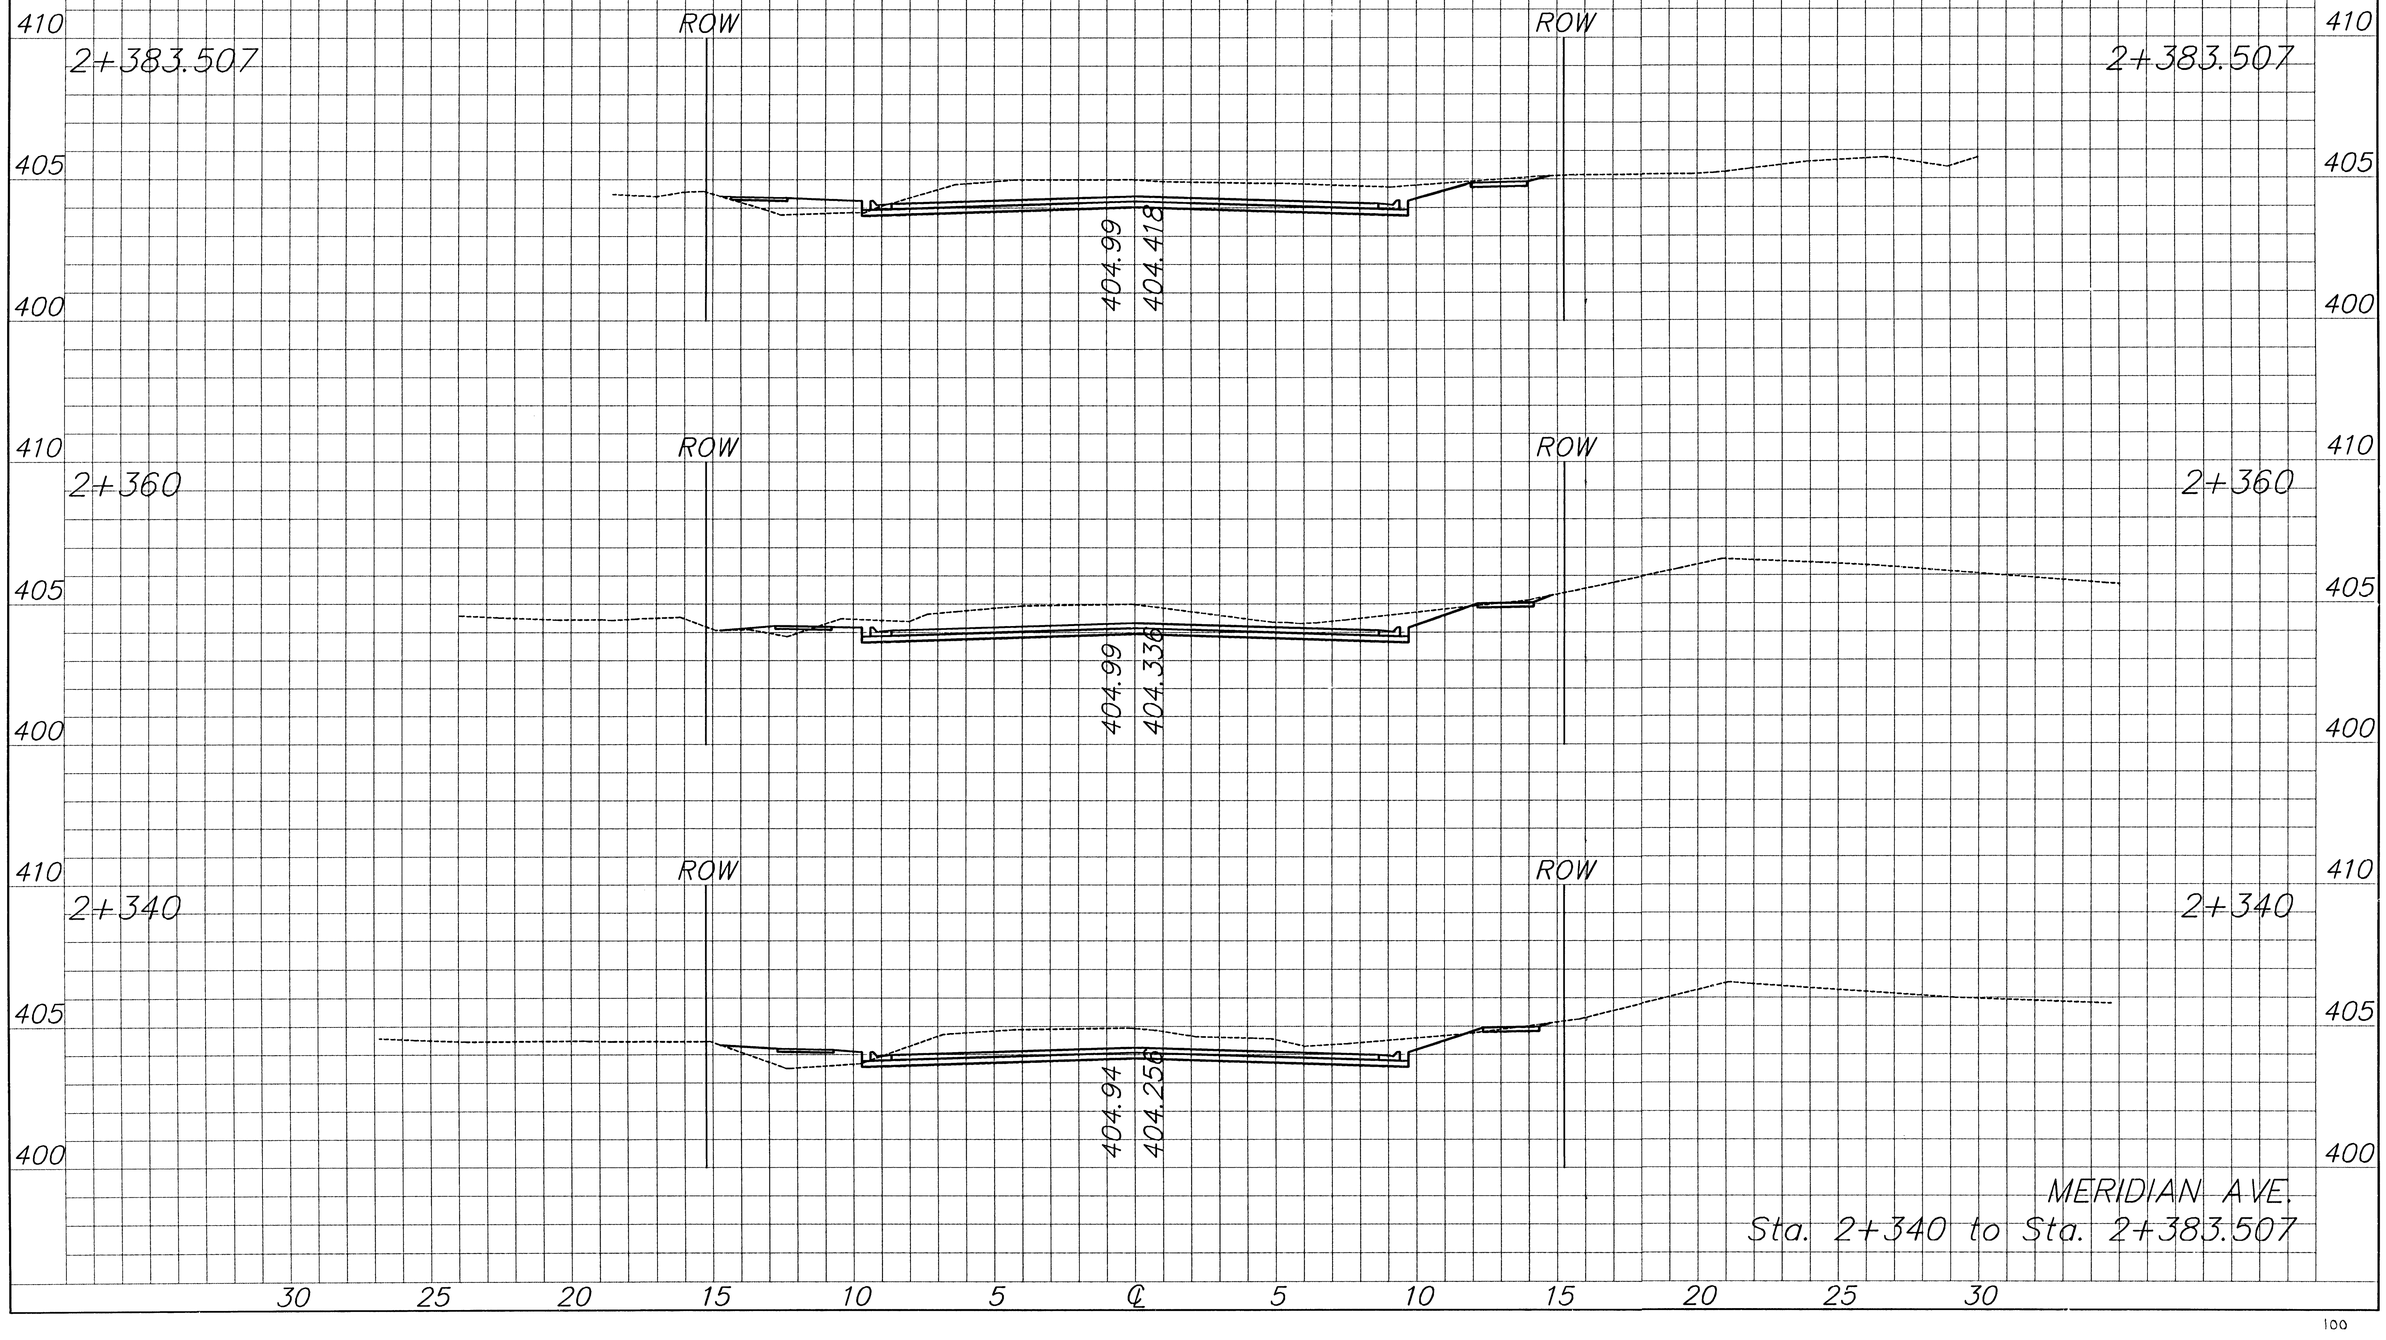

K:\CIVIL\97043X3\ECI\97439S16.DWG Mon Jan 04 18:08:13 1999