FHWA REGION NO.	STATE	PROJECT NO.	FISCAL YEAR	SHEET NO.	TOTAL SHEETS
7	KANSAS	87-N-0225-01	2002	14	47

BENCHMARK
BM #1 – City of Wichita Disc Located at the SW Corner of the Lincoln Street Bridge at McLean. Elev. 395.112 SI Units (1296.30 MSL)

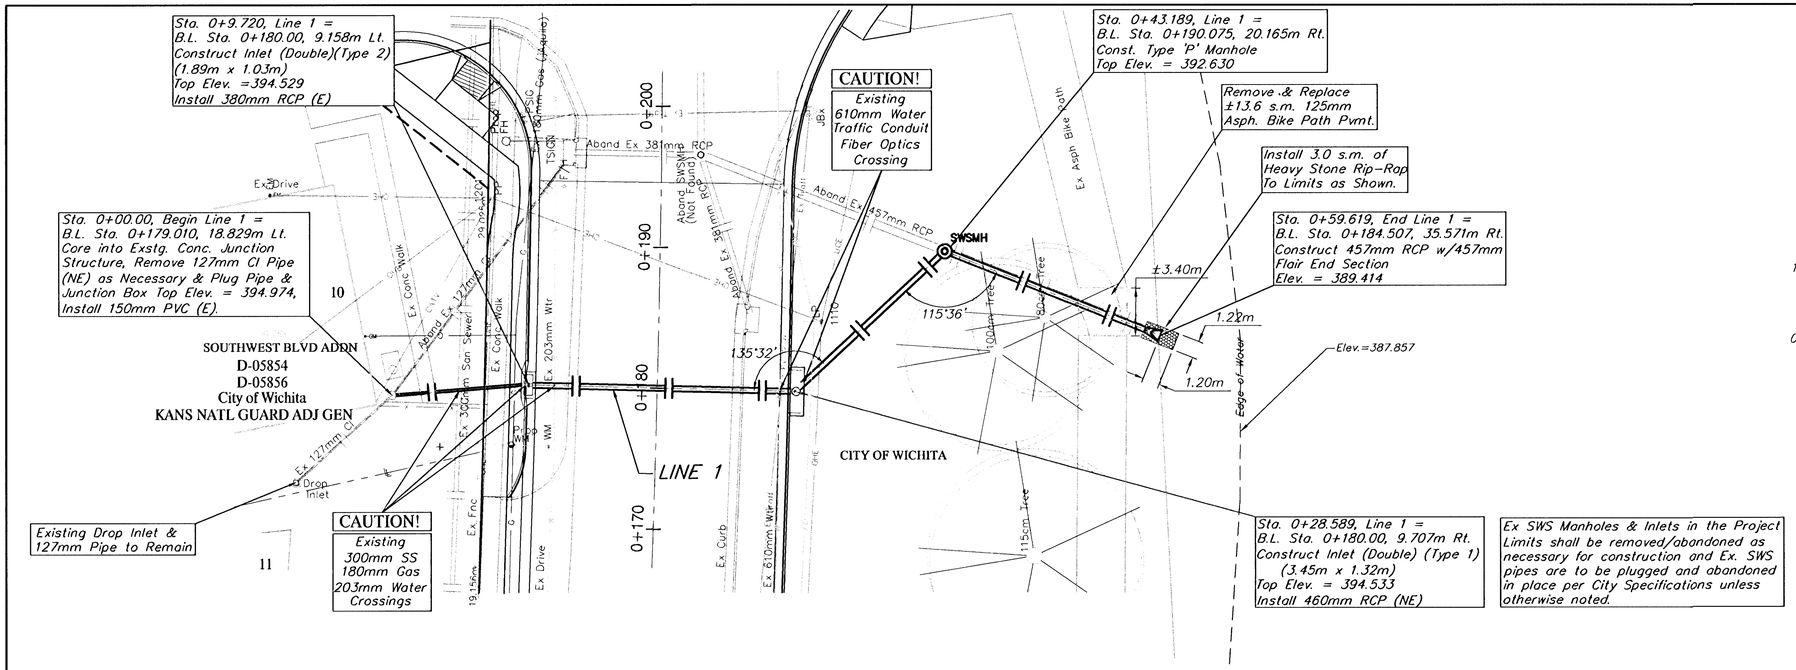

1 0 2 5
1
0
Scale: 1:200 (Horizontal)
Scale: 1:40 (Vertical)

KDOT METRIC

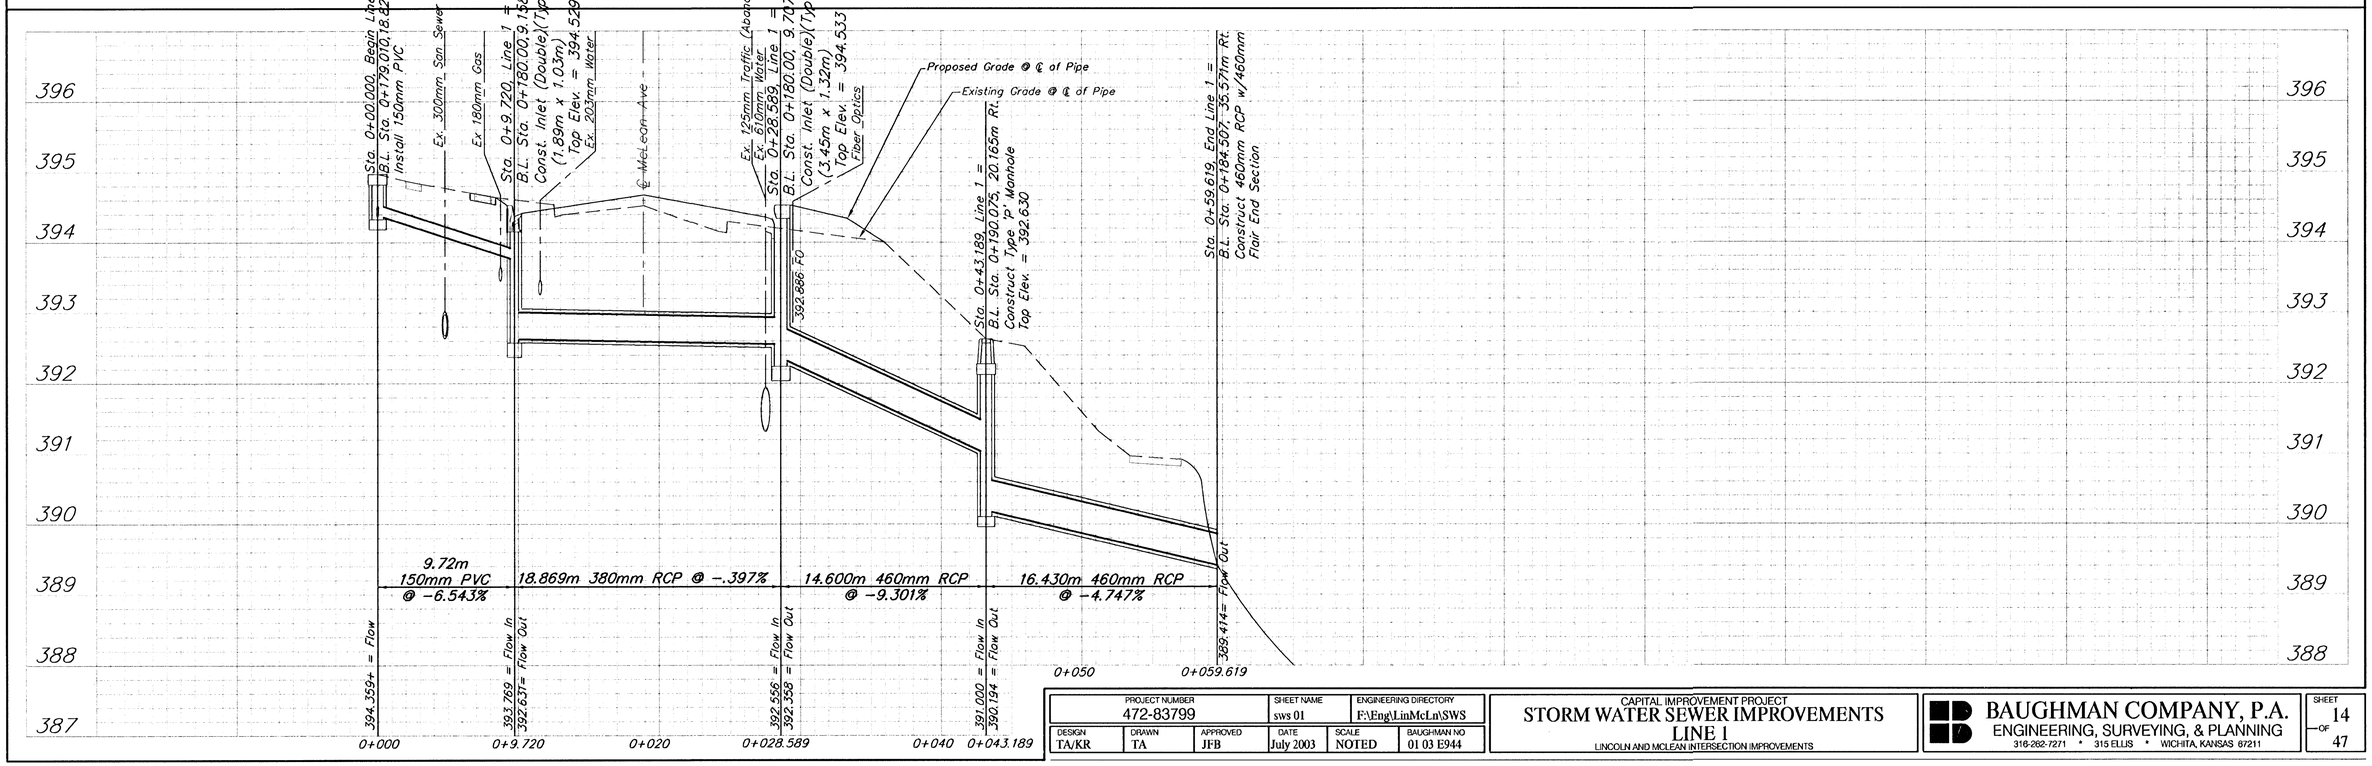

PROJECT NUMBER	SHEET NAME	ENGINEERING DIRECTORY
472-83799	sws 01	F:\Eng\LinMcLn\SWS

DESIGN	DRAWN	APPROVED	DATE	SCALE	BAUGHMAN NO
TA/KR	TA	JFB	July 2003	NOTED	01 03 E944

CAPITAL IMPROVEMENT PROJECT
STORM WATER SEWER IMPROVEMENTS
LINE 1
LINCOLN AND MCLEAN INTERSECTION IMPROVEMENTS

BAUGHMAN COMPANY, P.A.
ENGINEERING, SURVEYING, & PLANNING
316-262-7271 • 315 ELLIS • WICHITA, KANSAS 67211

SHEET 14 OF 47