
FHWA REGION NO.	STATE	PROJECT NO.	FISCAL YEAR	SHEET NO.	TOTAL SHEETS
7	KANSAS	87-N-0225-01	2002	33	47

Scale: 1:500

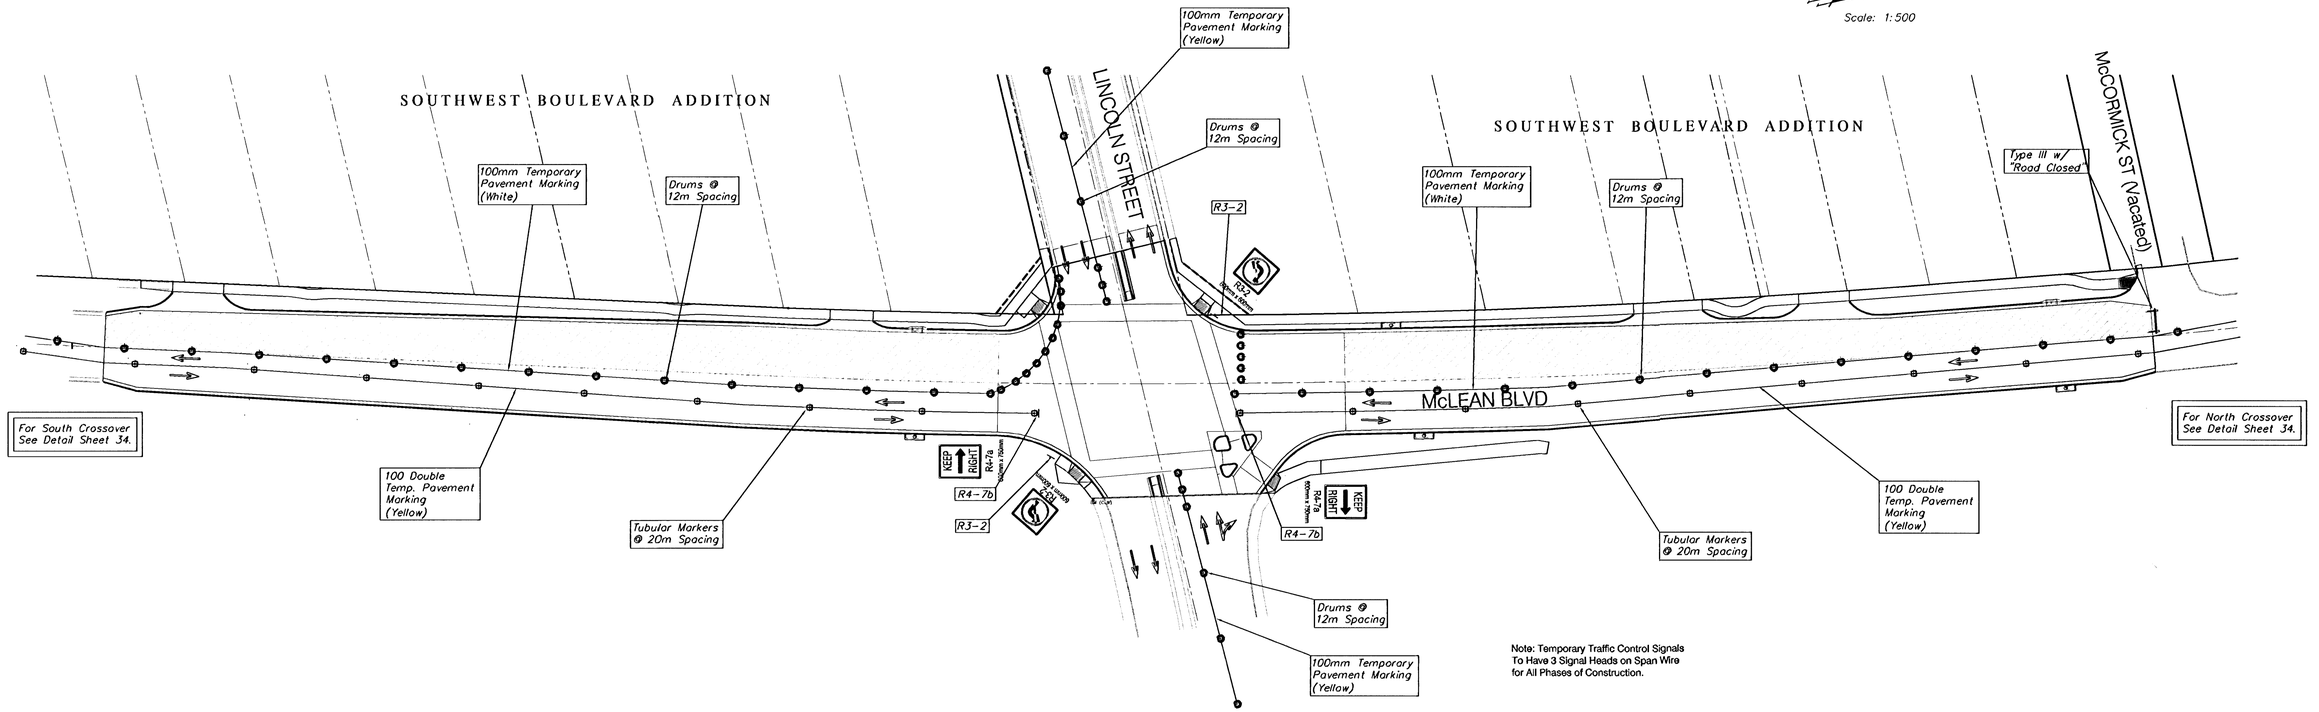

Note: Temporary Traffic Control Signals To Have 3 Signal Heads on Span Wire for All Phases of Construction.

PHASE 5

LEGEND

- Work Area
- Drum or Tubular Marker
- Type III Barricade
- Traffic Flow Pattern

KDOT **METRIC**

PROJECT NUMBER	SHEET NAME	ENGINEERING DIRECTORY
472-83799	Conseq03	F:\\LinMcln\Conseq

DESIGN	DRAWN	APPROVED	DATE	SCALE	BAUGHMAN NO
JFB	KWR	JFB	July 2003	1:500 SI	01-03-E944

CAPITAL IMPROVEMENT PROJECT

CONSTRUCTION SEQUENCING

LINCOLN AND MCLEAN INTERSECTION IMPROVEMENTS

BAUGHMAN COMPANY, P.A.
ENGINEERING, SURVEYING, & PLANNING
316-262-7271 • 315 ELLIS • WICHITA, KANSAS 67211

SHEET 33 OF 47