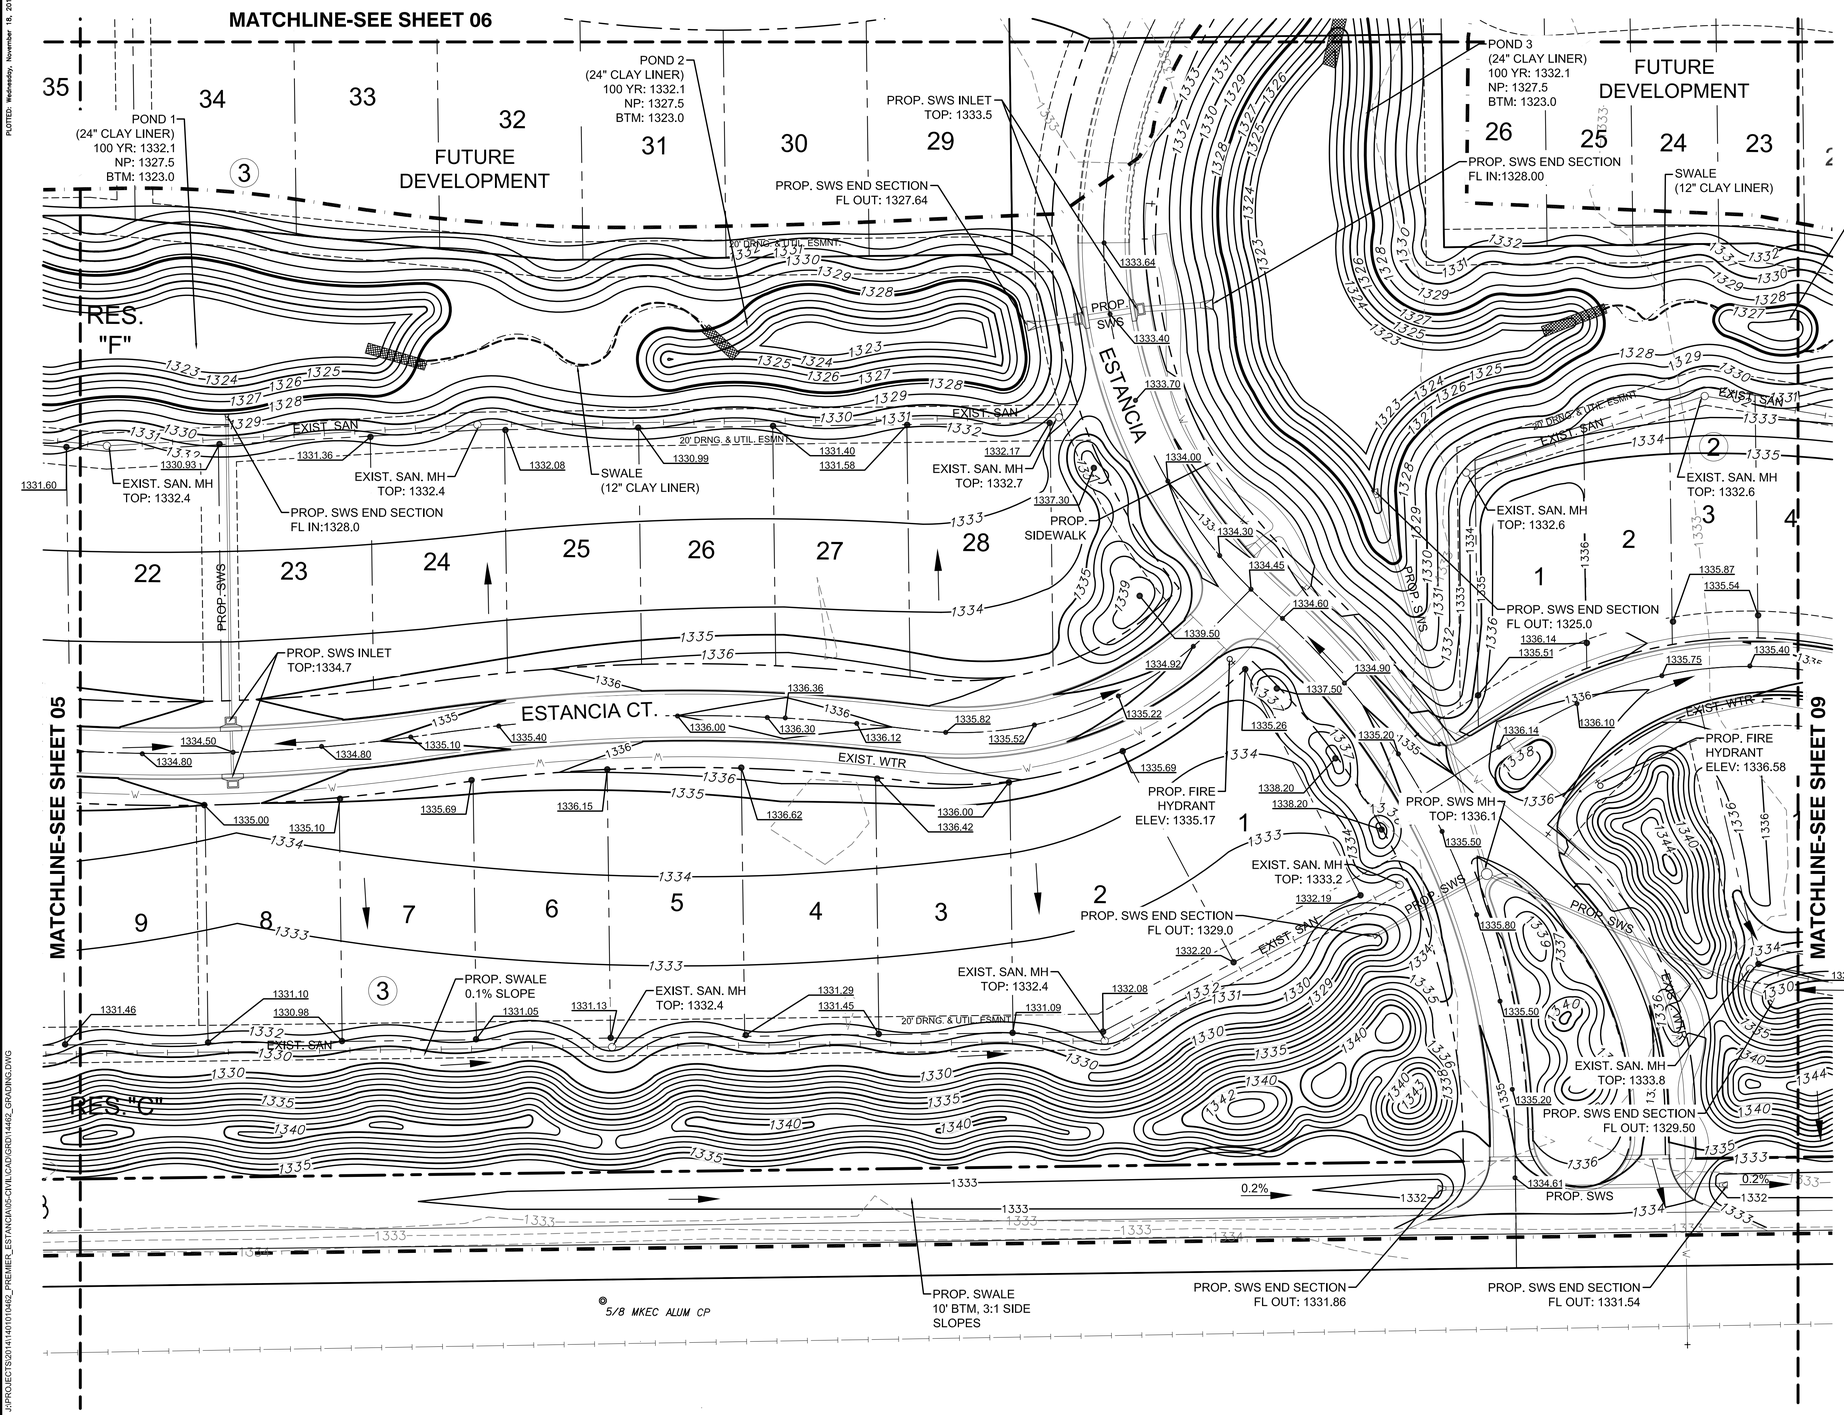

LEGEND

1250	EXISTING CONTOUR
1250	PROPOSED CONTOUR
W	WATER LINE
	PROP. STORMWATER SEWER
	EXISTING SANITARY SEWER
	EXISTING STORMWATER SEWER
UGT	EXISTING UNDERGROUND TELEPHONE
UGE	EXISTING UNDERGROUND ELECTRICAL
OHE	EXISTING OVERHEAD ELECTRICAL
	LIMITS OF GRADING
	SWALE
1329.86	SPOT ELEVATIONS
	TREE REMOVAL
	RIP-RAP

N

1"=40'

NOTES:
VERTICAL DATUM USED IS NAVD88.

ALL GRADING IS TO FINISHED GRADED. CONTRACTOR SHALL OVER EXCAVATE ROADS TO TOP OF SUBGRADE. REFER TO ROAD CROSS SECTION DETAIL, SEE SHEET 11.

GREGORY J. ALLISON LICENSED 11159 KANSAS PROFESSIONAL ENGINEER
11/18/15

MKEC
Wichita, KS • 316-684-9600

GRADING PLANS FOR
ESTANCIA ADDITION
PHASE 1

©2015
MKEC Engineering
All Rights Reserved
www.mkec.com
These drawings and their contents, including, but not limited to, all concepts, designs, & ideas are the exclusive property of MKEC Engineering (MKEC), and may not be used or reproduced in any way without the express consent of MKEC.

GRADING PLAN

PROJECT NO.	468-85070
DATE	NOV. 2015
SCALE	1"=40'

DESIGNED	DRAWN	CHECKED
MLP	MLP	GJA

NO.	REVISION	DATE

SHEET NO.
06 OF 26

PLOTTED: Wednesday, November 18, 2015 @ 12:38PM

J:\PROJECTS\2014\140101\0402_PREMIER_ESTANCIA\05-CIVIL\CAD\GRD\14402_GRADING.DWG