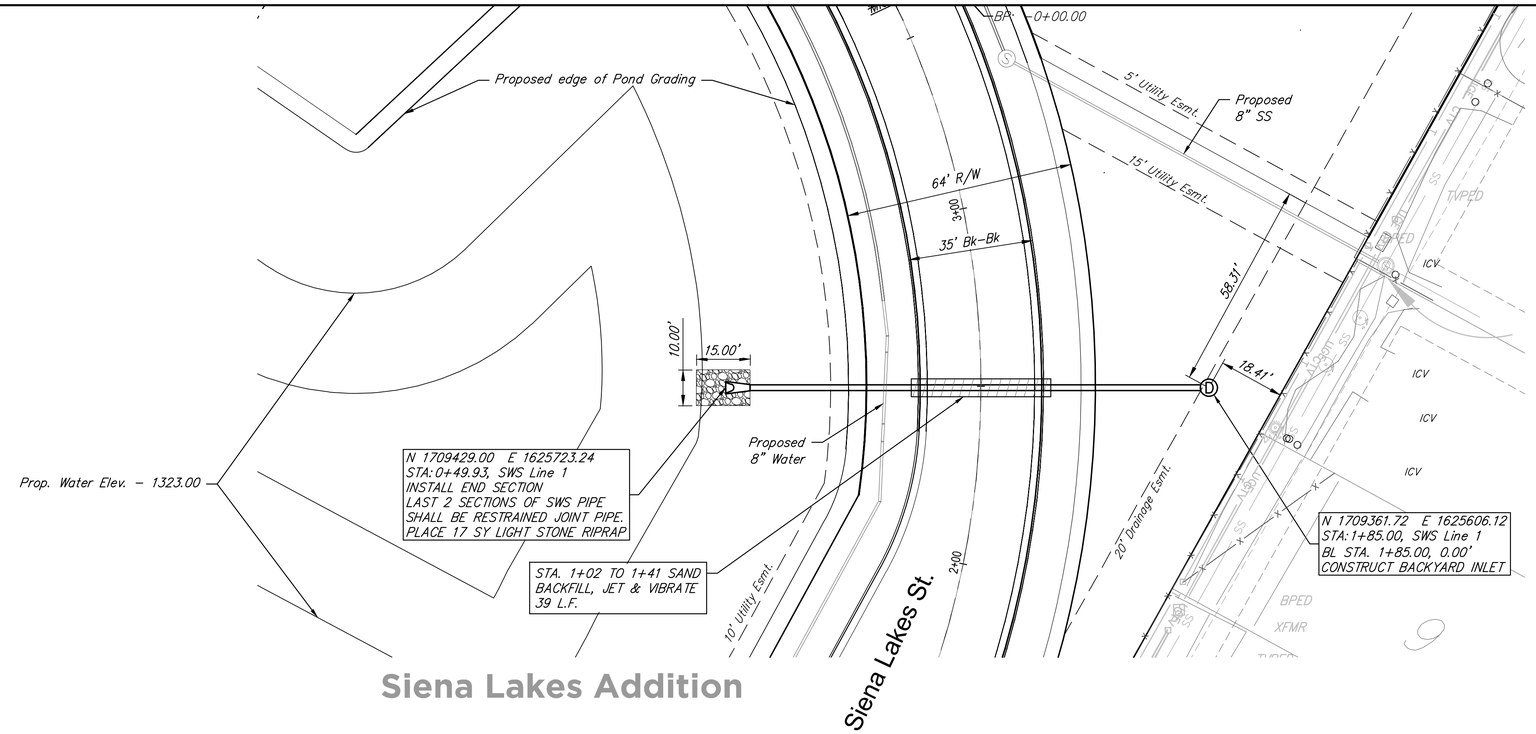

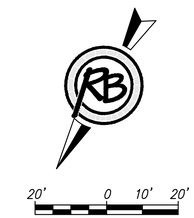

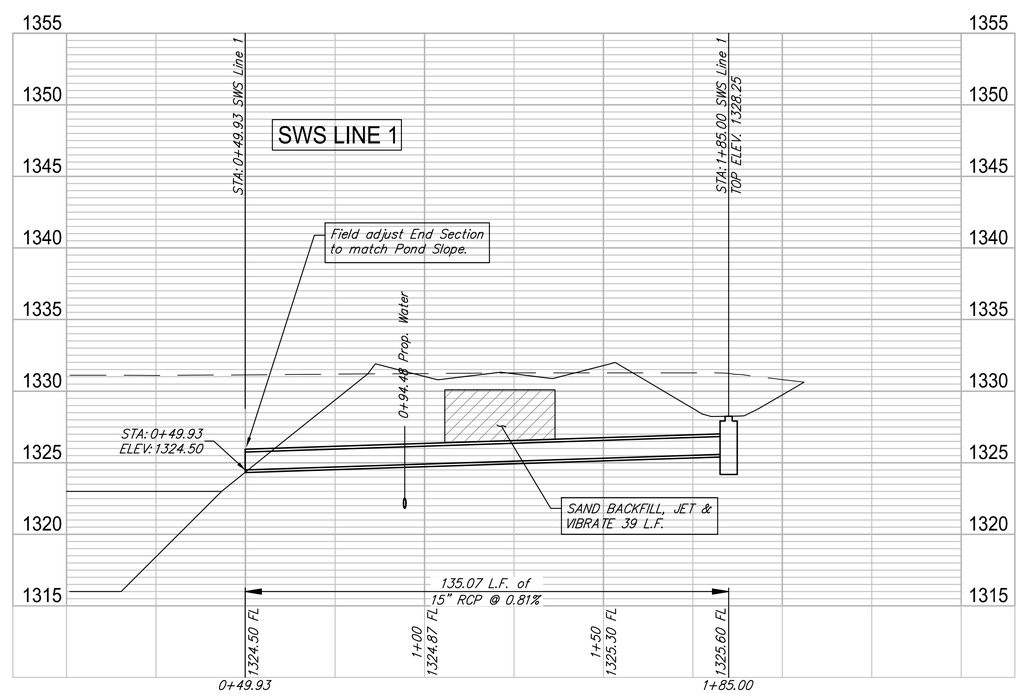

RUGGLES & BOHM
ENGINEERING | SURVEYING | ARCHITECTURE | ENVIRONMENT
WICHITA, KS 316.264.4860 | OLATHE, KS 913.829.1900 | FAX 316.264.1951
WWW.RBCONSULTING.COM

REVIEW	9-30-2015
DATE	11-3-2015
DESIGN	EJG
DRAWN	DS
PROJECT NUMBER	468-84971
DRAWING FILE	Siena Lakes Eng Base

SIENA LAKES ADDITION PHASE 1

SWS Line 1

Wichita, Kansas

RB JOB 4350E

SHEET 4 OF 37

F:\Projects\Projects 4300-4399\4350E (Siena Lakes Ph 1 Engineering Randy Kelzner)\Phase 1 - Jay Russell\Siena Lakes Eng Base.dwg