PLAN		BY	DATE
	CHECKED		
	CHECKED		

PROFILE		BY	DATE
	CHECKED		
	CHECKED		

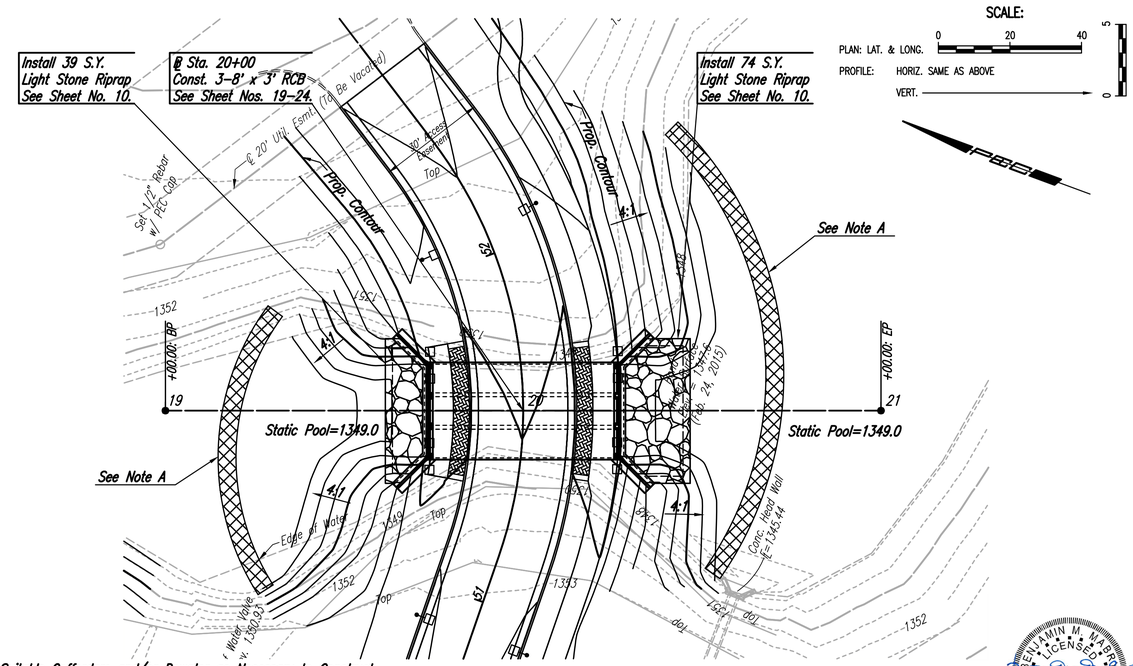

Note Ⓐ: Construct Suitable Cofferdam and/or Dewater as Necessary to Construct RCB. Cofferdam may be of Compacted Earth Material or Sheet Piles. Upon Completion of Drainage Improvements, Remove Cofferdam and Restore Pond Banks to Pre-Construction Condition. This work shall be Subsidiary to "RCB".

EAST 3-8' X 3' RCB

BENJAMIN M. MILLER LICENSED 20923 11/02/2015 KANSAS PROFESSIONAL ENGINEER

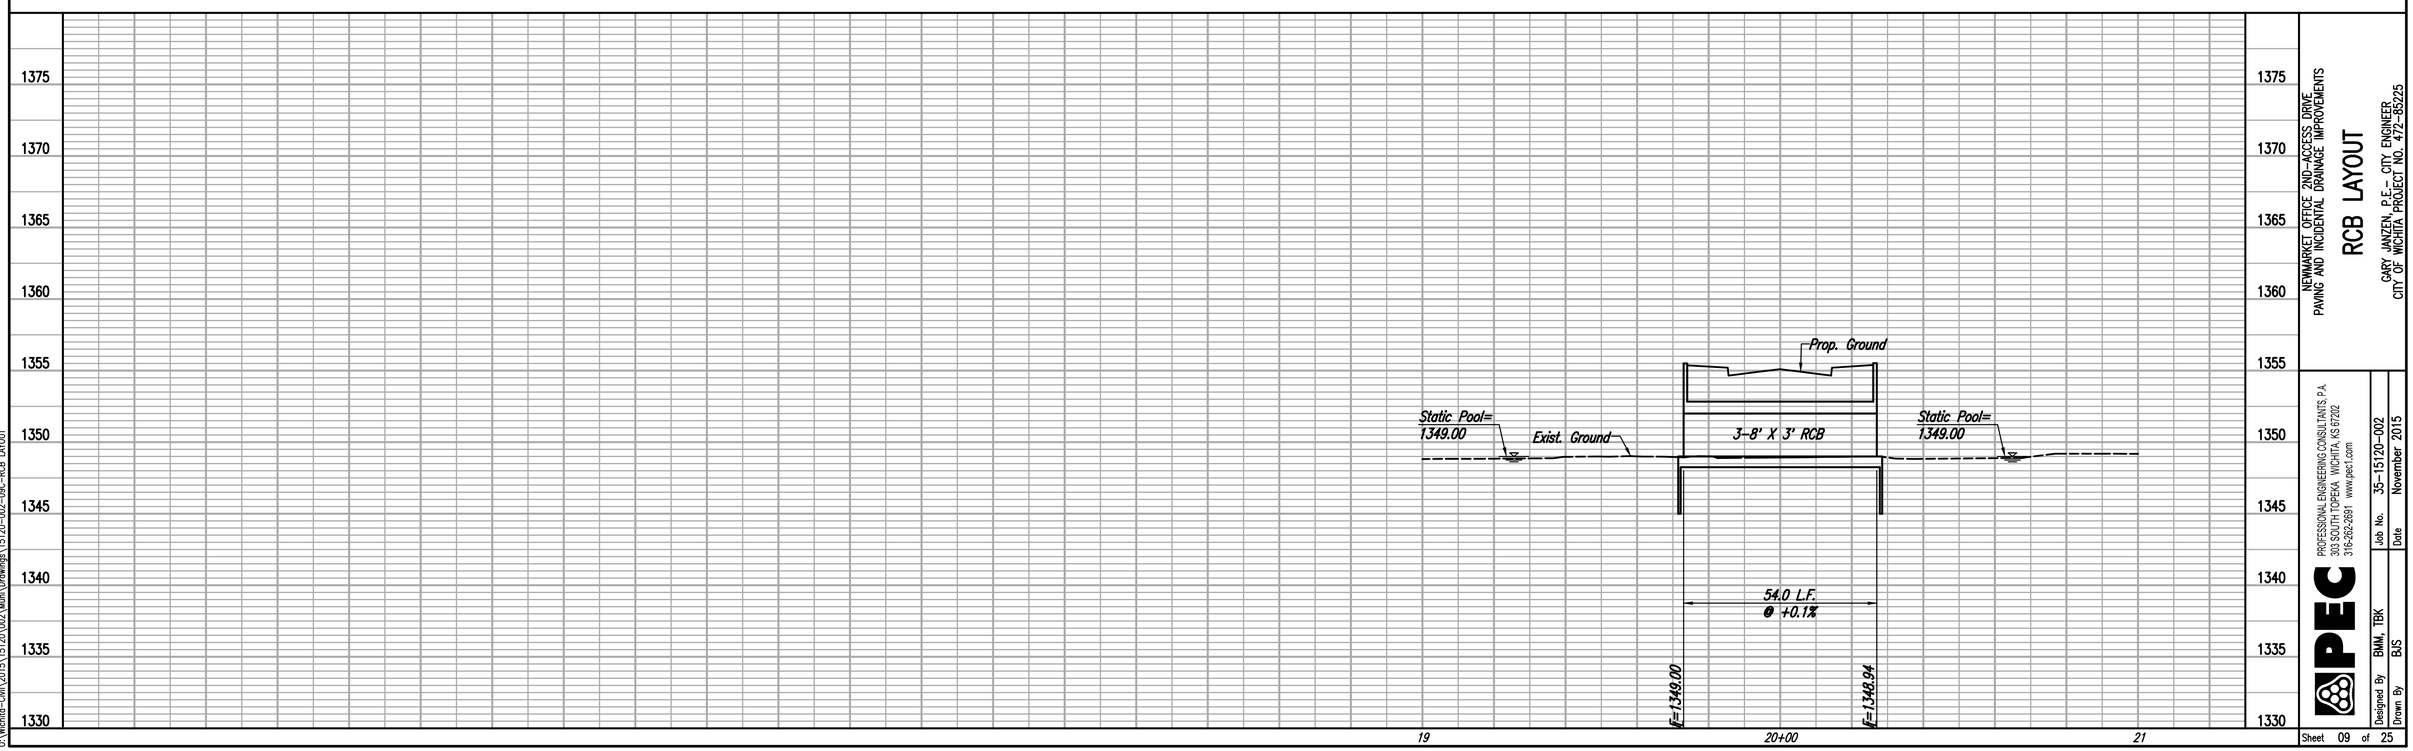

NEWMARKET OFFICE 2ND-ACCESS DRIVE
PAVING AND INCIDENTAL DRAINAGE IMPROVEMENTS

RCB LAYOUT

GARY JANZEN, P.E. - CITY ENGINEER
CITY OF WICHITA PROJECT NO. 472-85225

PEC
PROFESSIONAL ENGINEERING CONSULTANTS, P.A.
303 SOUTH TOPEKA WICHITA, KS 67202
316-262-2691 www.pec1.com

Designed By	BMM, TBK	Job No.	35-15120-002
Drawn By	BJS	Date	November 2015

Sheet 09 of 25

Saved 10-30-2015 1:29:16 PM by RFT
Plot Scale 1:1 11/2/2015 8:52:17 AM by RET
U:\Wichita-Civil\2015\15120\002\Main\Drawings\15120-002-09C-RCB LAYOUT