
FHWA REG. NO.	STATE	PROJECT NO.	YEAR	SHEET NUMBER	TOTAL SHEETS
7	KANSAS	87N-0197-01	2004	9	51

FED. AID NO. **CMQ**-N019 (701)

1:200

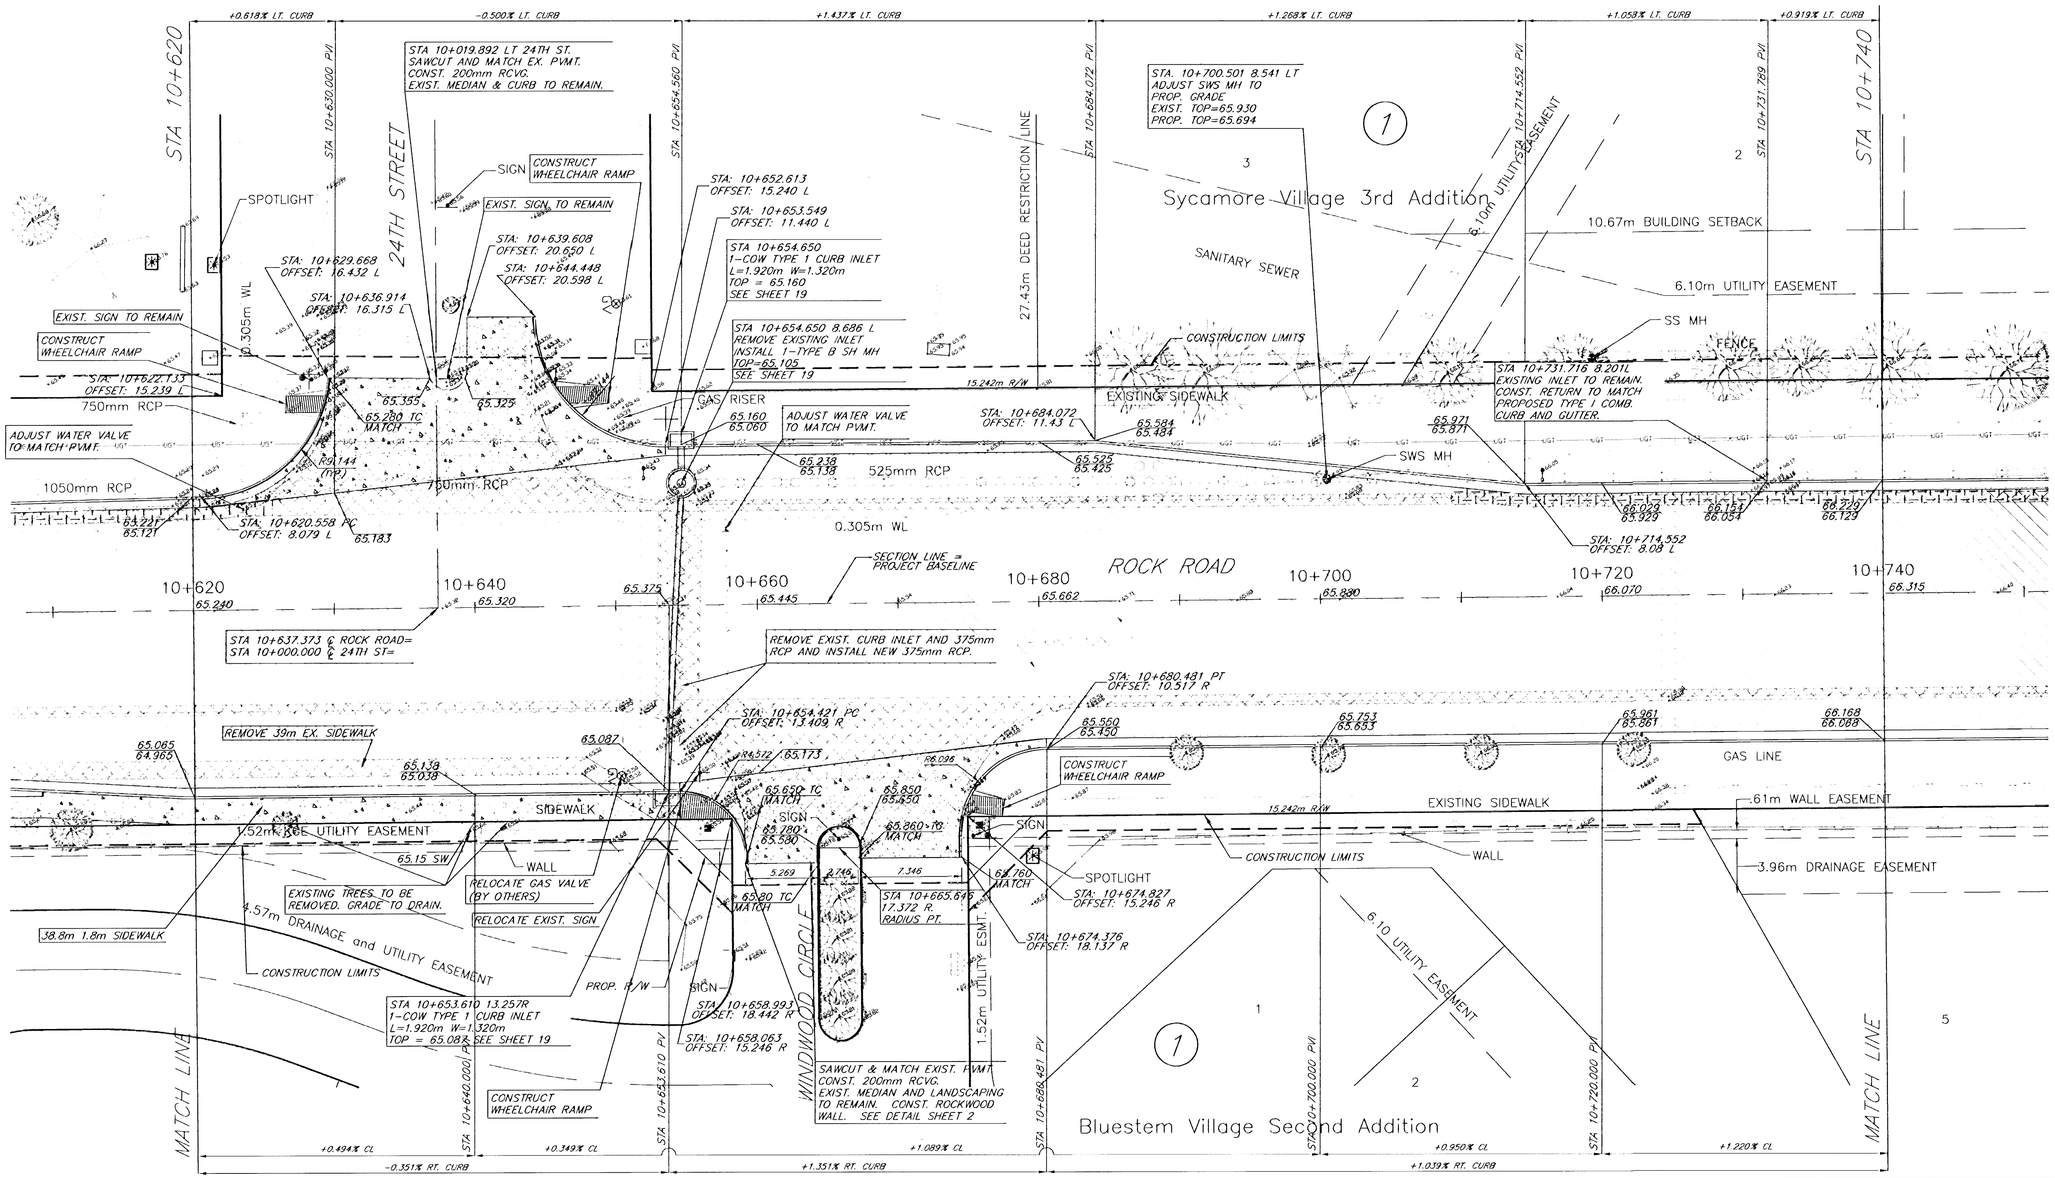

Remove

50 mm Overlay

XX.XXX(TOP OF CURB, TC)
XX.XXX(EDGE OF PAVEMENT, HIGH EDGE.)

50 mm Mill and Overlay

200mm Asphalt Pavement See Detail Sheet

Fescue Sod

Edge Mill and Overlay

Portland Cement See Detail Sheet

150mm Concrete Base w/ 50mm Asphalt Wearing Course

CAUTION!! Bluestem Homeowners Association sprinkler system. Contractor to verify location of sprinkler system by plans available from Bluestem HOA.

Rock Road-21st Street North to 29th Street North

Sta. 10+620 to 10+740

City of Wichita

kemiller engineering
516 S. Market, Wichita, KS 67202 316/264-0242

PROJECT NUMBER 472-83889			
KEM NO. 02042	FILE plan6	DATE 8/2002	SHEET 9
DESIGN PB	DRAWN PB	REVISED 3/2004	OF 51