FHWA REG. NO.	STATE	PROJECT NO.	YEAR	SHEET NUMBER	TOTAL SHEETS
7	KANSAS	87N-0197-01	2004	6	51

FED. AID NO. CMG-N019 (701)

1:200

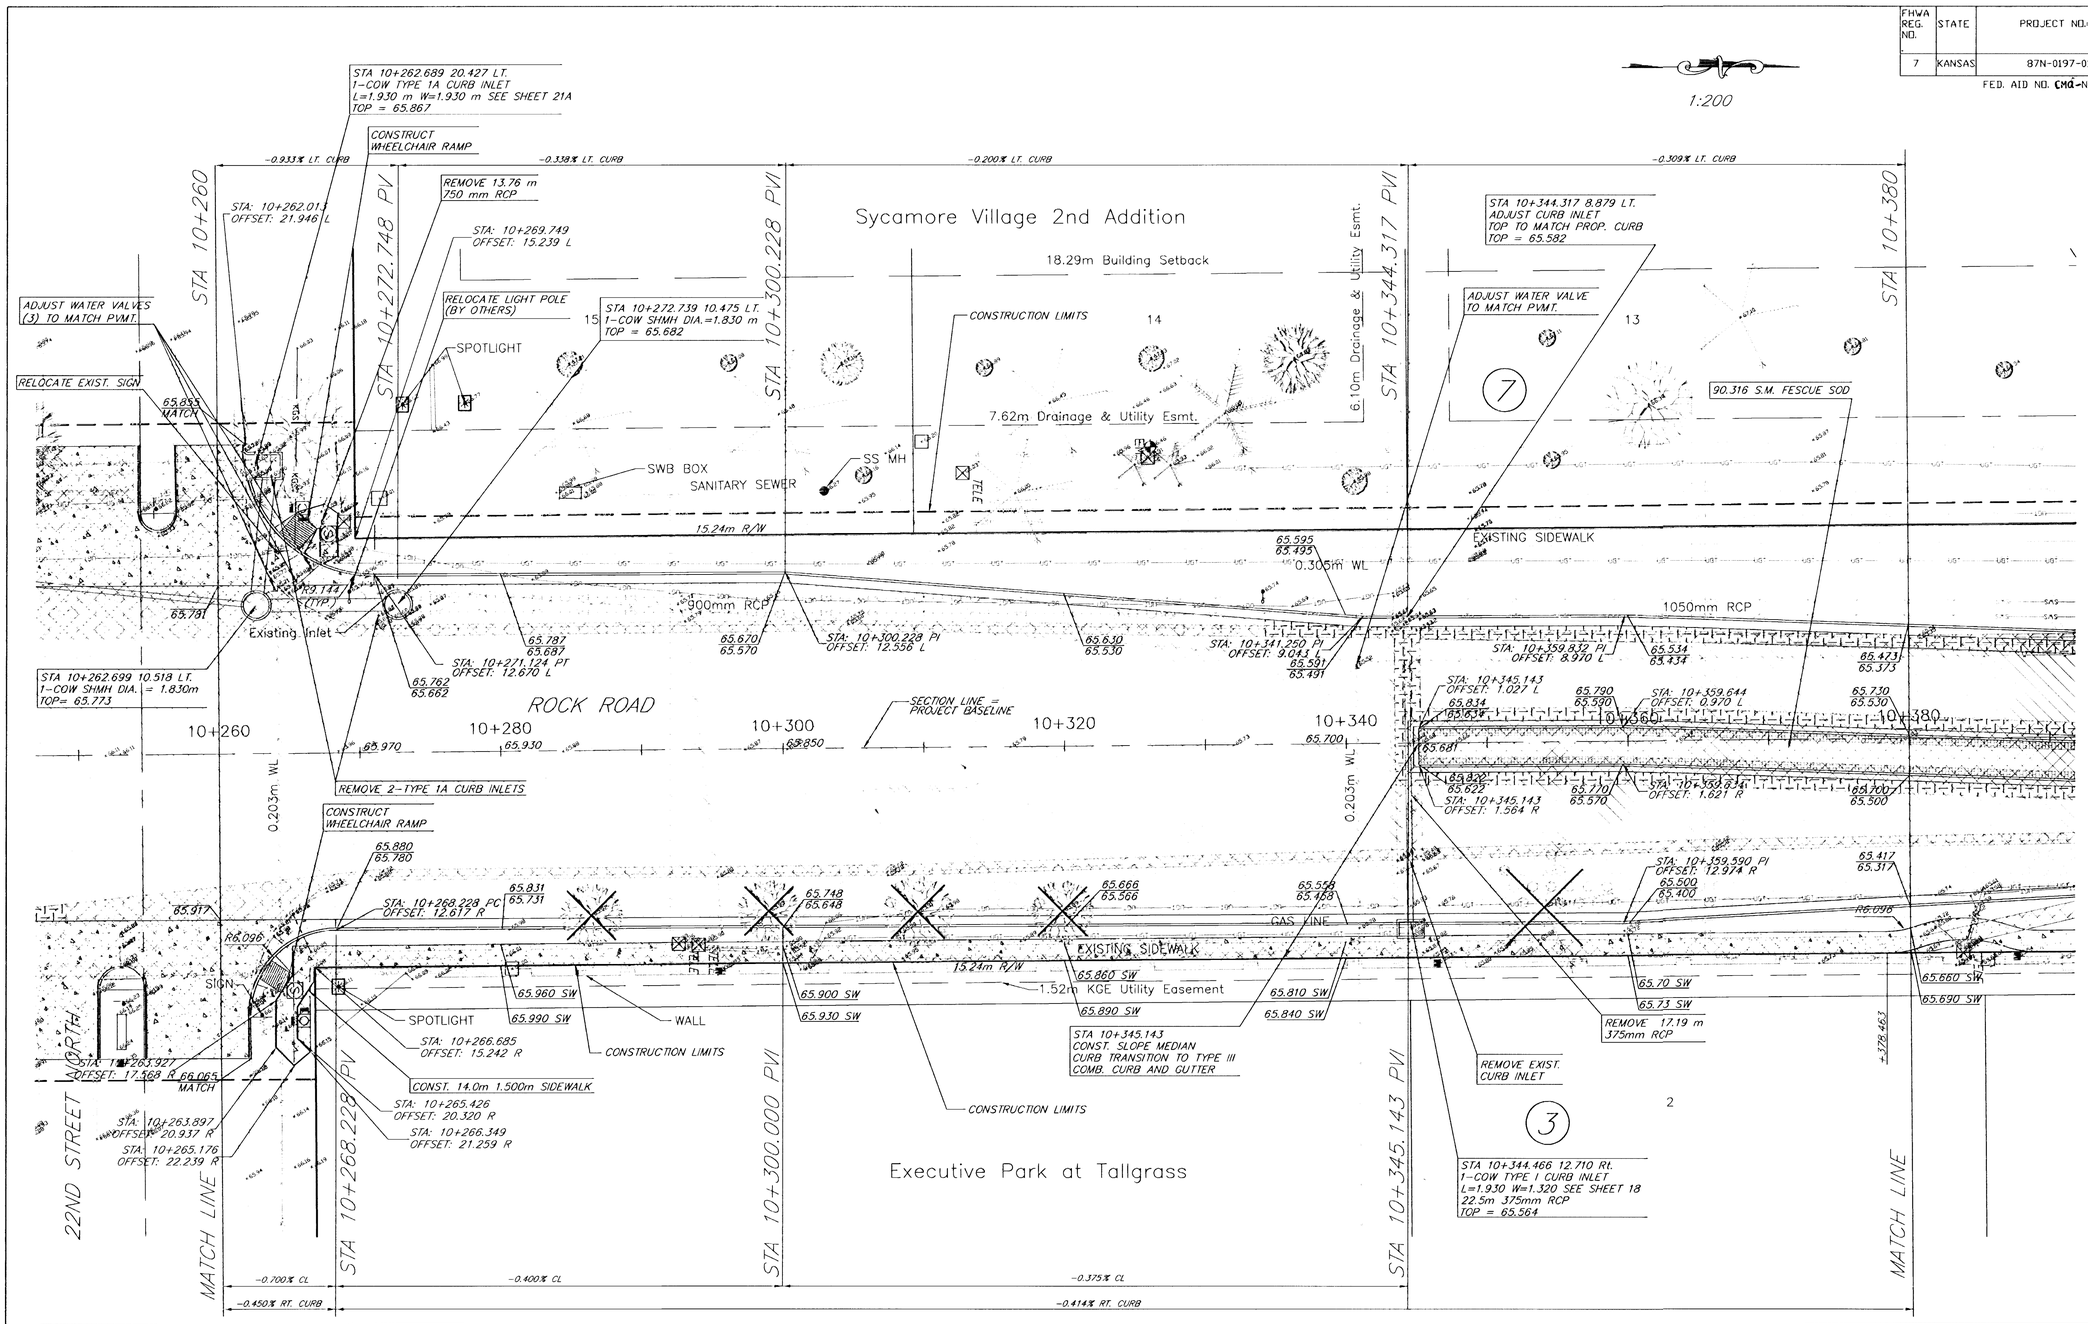

Remove

50 mm Overlay

XX.XXX(TOP OF CURB, TC)
XX.XXX(EDGE OF PAVEMENT, HIGH EDGE.)

50 mm Mill and Overlay

200mm Asphalt Pavement
See Detail Sheet

Fescue Sod

Edge Mill and Overlay

Portland Cement
See Detail Sheet

150mm Concrete Base
w/ 50mm Asphalt
Wearing Course

Rock Road-21st Street North to 29th Street North

Sta. 10+260 to 10+380

City of Wichita

kemiller engineering

516 S. Market,
Wichita, KS 67202 316/264-0242

PROJECT NUMBER
472-83889

KEM NO.	FILE	DATE	SHEET
02042	plan3	08/2002	6
DESIGN	DRAWN	REVISED	OF
pb	pb	3/2004	51