
FHWA REG. NO.	STATE	PROJECT NO.	YEAR	SHEET NUMBER	TOTAL SHEETS
7	KANSAS	87N-0197-01	2004	12	51

FED. AID NO. CMQ-N019 (701)

1:200

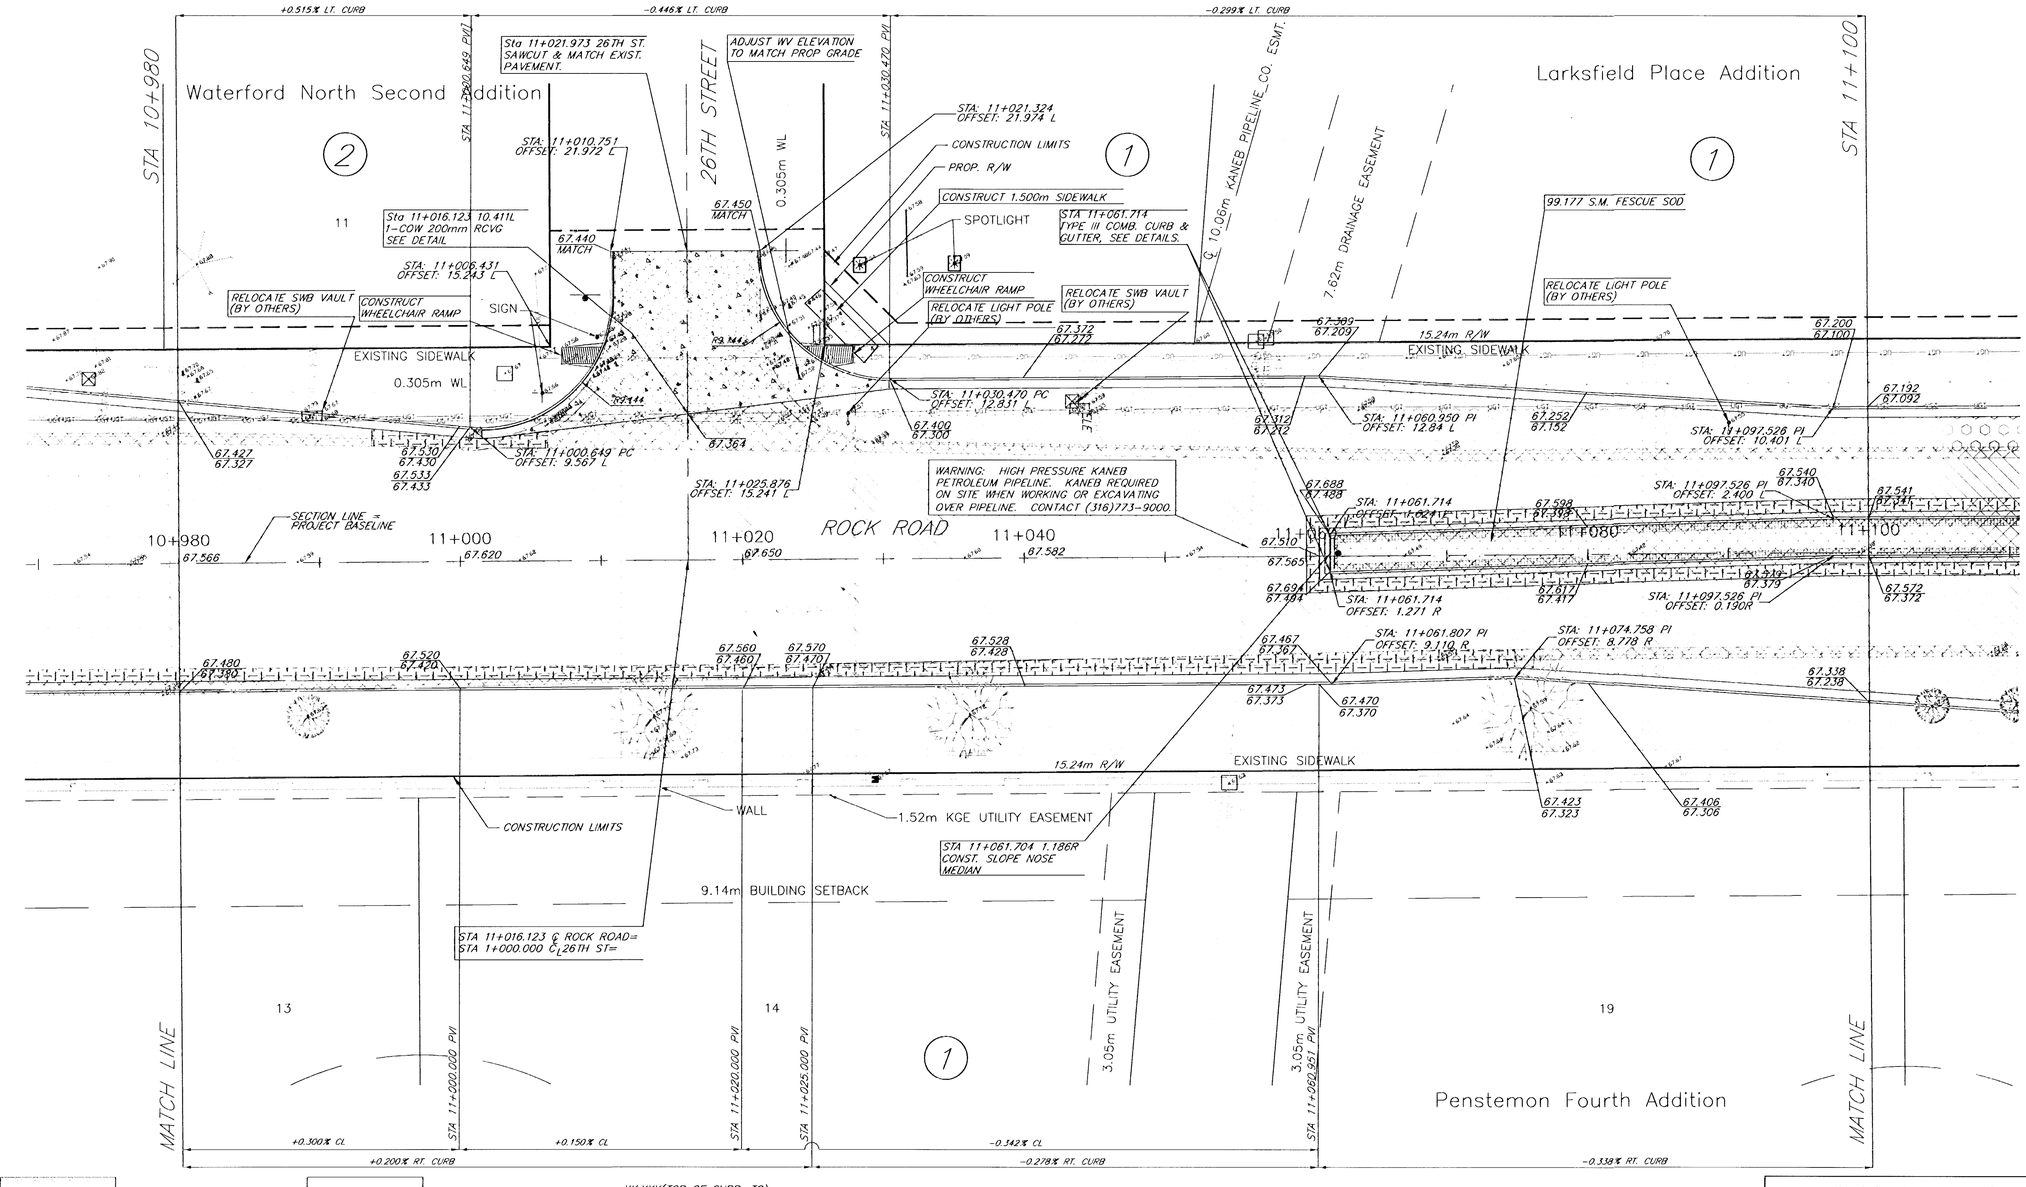

Remove

50 mm Mill and Overlay

Edge Mill and Overlay

50 mm Overlay

200mm Asphalt Pavement See Detail Sheet

Portland Cement See Detail Sheet

XX.XXX(TOP OF CURB, TC)
XX.XXX(EDGE OF PAVEMENT, HIGH EDGE.)

Fescue Sod

150mm Concrete Base w/ 50mm Asphalt Wearing Course

Rock Road-21st Street North to 29th Street North

Sta. 10+980 to 11+100

City of Wichita

kemiller engineering
516 S. Market, Wichita, KS 67202 316/264-0242

PROJECT NUMBER 472-83889			
KEM NO. 02042	FILE plan9	DATE 8/2002	SHEET 12
DESIGN PB	DRAWN PB	REVISED 3/2004	OF 51