FHWA REG. NO.	STATE	PROJECT NO.	YEAR	SHEET NUMBER	TOTAL SHEETS
7	KANSAS	87N-0197-01	2004	11	51

FED. AID NO. CMQ-N019 (701)

1:200

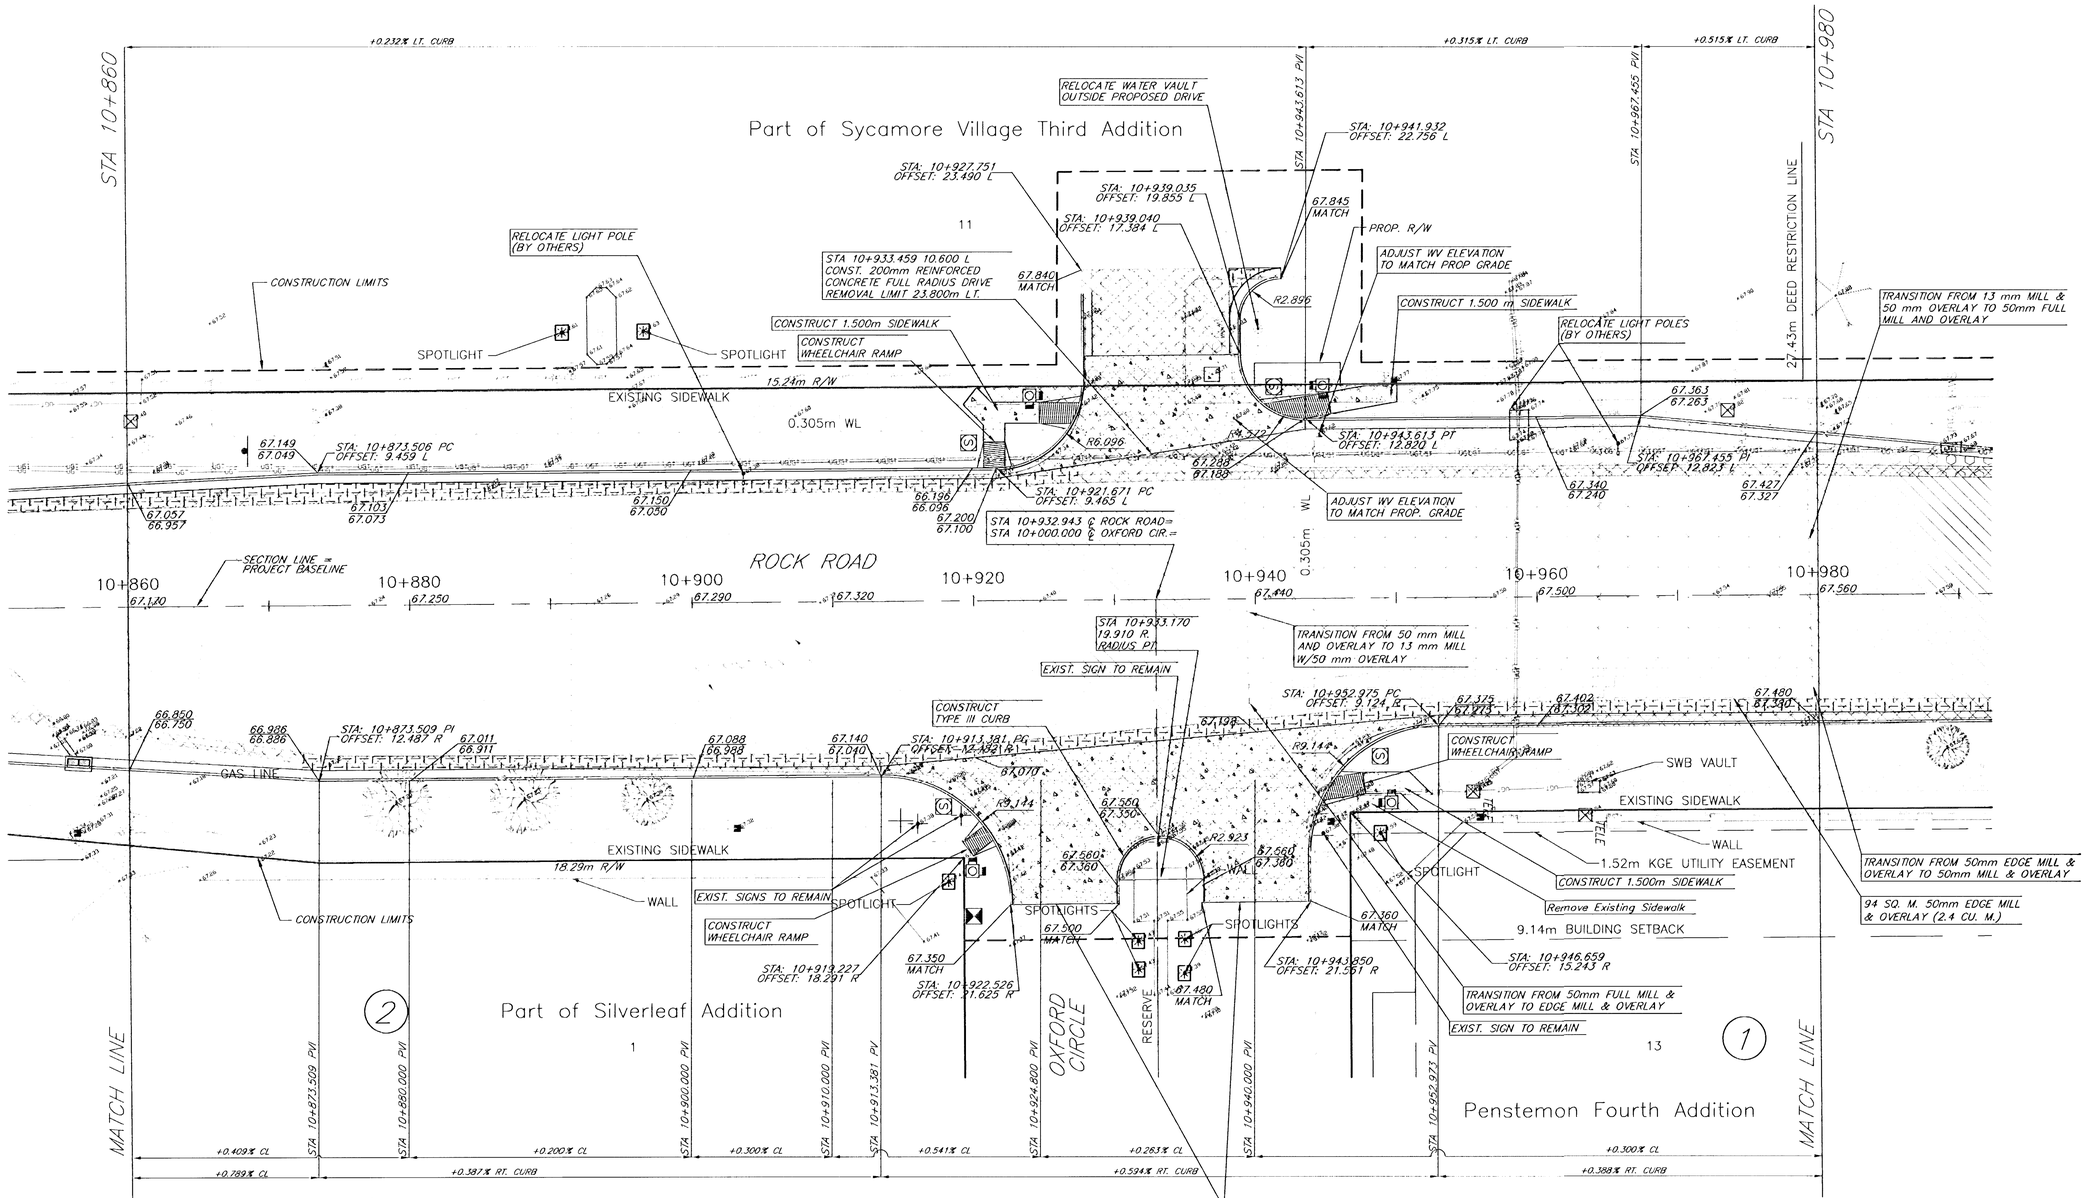

Remove

50 mm Mill and Overlay

Edge Mill and Overlay

13 mm Mill w/50 mm Overlay

200mm Asphalt Pavement See Detail Sheet

Portland Cement See Detail Sheet

XX.XXX(TOP OF CURB, TC) / XX.XXX(EDGE OF PAVEMENT, HIGH EDGE.)

Fescue Sod

150mm Concrete Base w/ 50mm Asphalt Wearing Course

Rock Road-21st Street North to 29th Street North

Sta. 10+860 to 10+980

City of Wichita

kemiller engineering

516 S. Market, Wichita, KS 67202 316/264-0242

PROJECT NUMBER 472-83889			
KEM NO. 02042	FILE plan8	DATE 8/2002	SHEET 11
DESIGN PB	DRAWN PB	REVISED 12/2003	OF 51