
FHWA REG. NO.	STATE	PROJECT NO.	YEAR	SHEET NUMBER	TOTAL SHEETS
7	KANSAS	87N-0197-01	2004	11	51

FED. AID NO. CMQ-N019 (701)

1:200

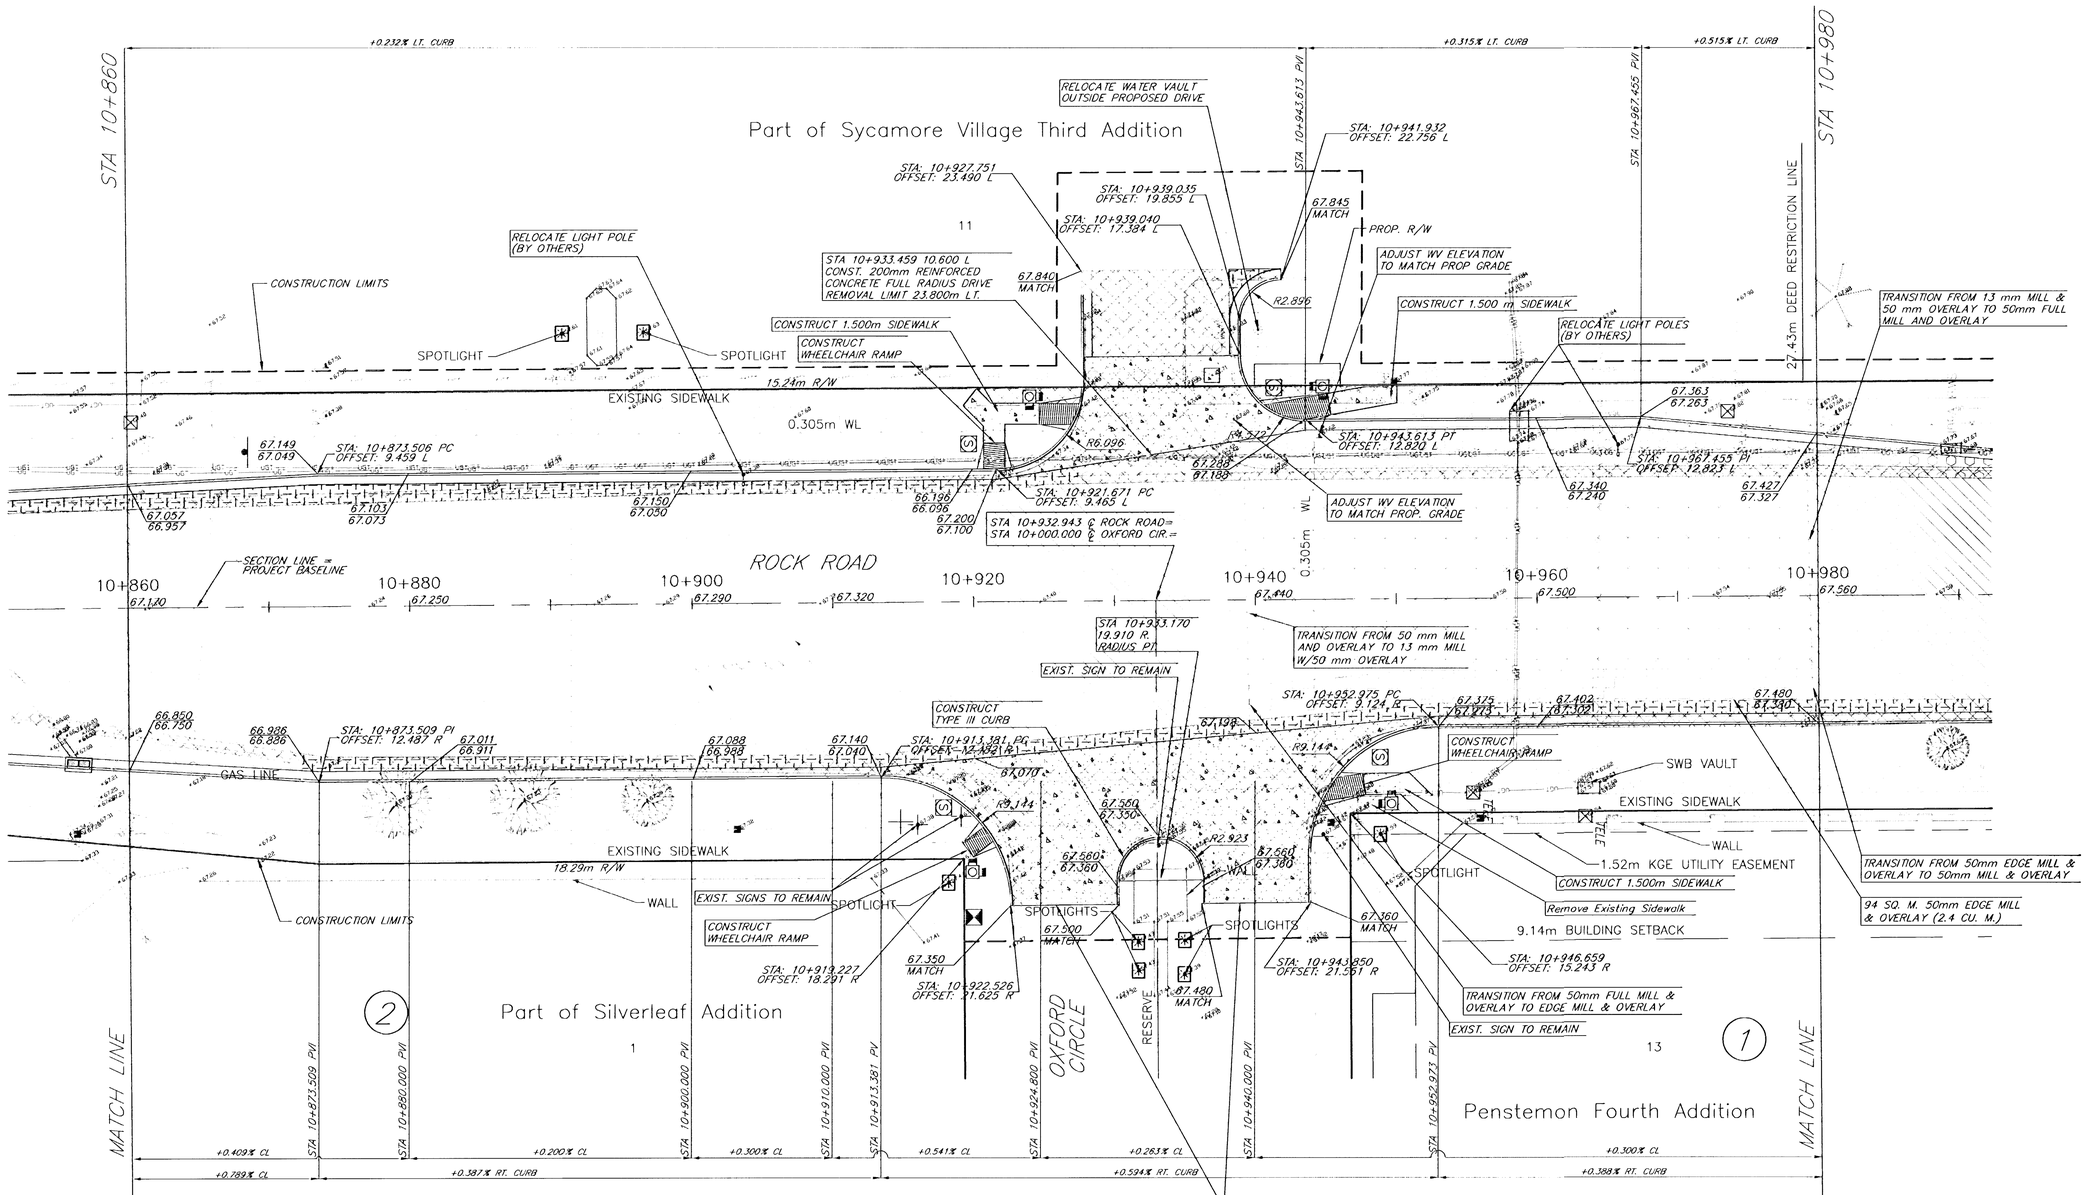

Remove

50 mm Mill and Overlay

Edge Mill and Overlay

13 mm Mill w/50 mm Overlay

200mm Asphalt Pavement See Detail Sheet

Portland Cement See Detail Sheet

XX.XXX(TOP OF CURB, TC)
/ XX.XXX(EDGE OF PAVEMENT, HIGH EDGE.)

Fescue Sod

150mm Concrete Base w/ 50mm Asphalt Wearing Course

Rock Road-21st Street North to 29th Street North

Sta. 10+860 to 10+980

City of Wichita

kemiller engineering
516 S. Market, Wichita, KS 67202 316/264-0242

PROJECT NUMBER 472-83889

KEM NO.	FILE	DATE	SHEET
02042	plan8	8/2002	11
DESIGN	DRAWN	REVISED	OF
PB	PB	12/2003	51