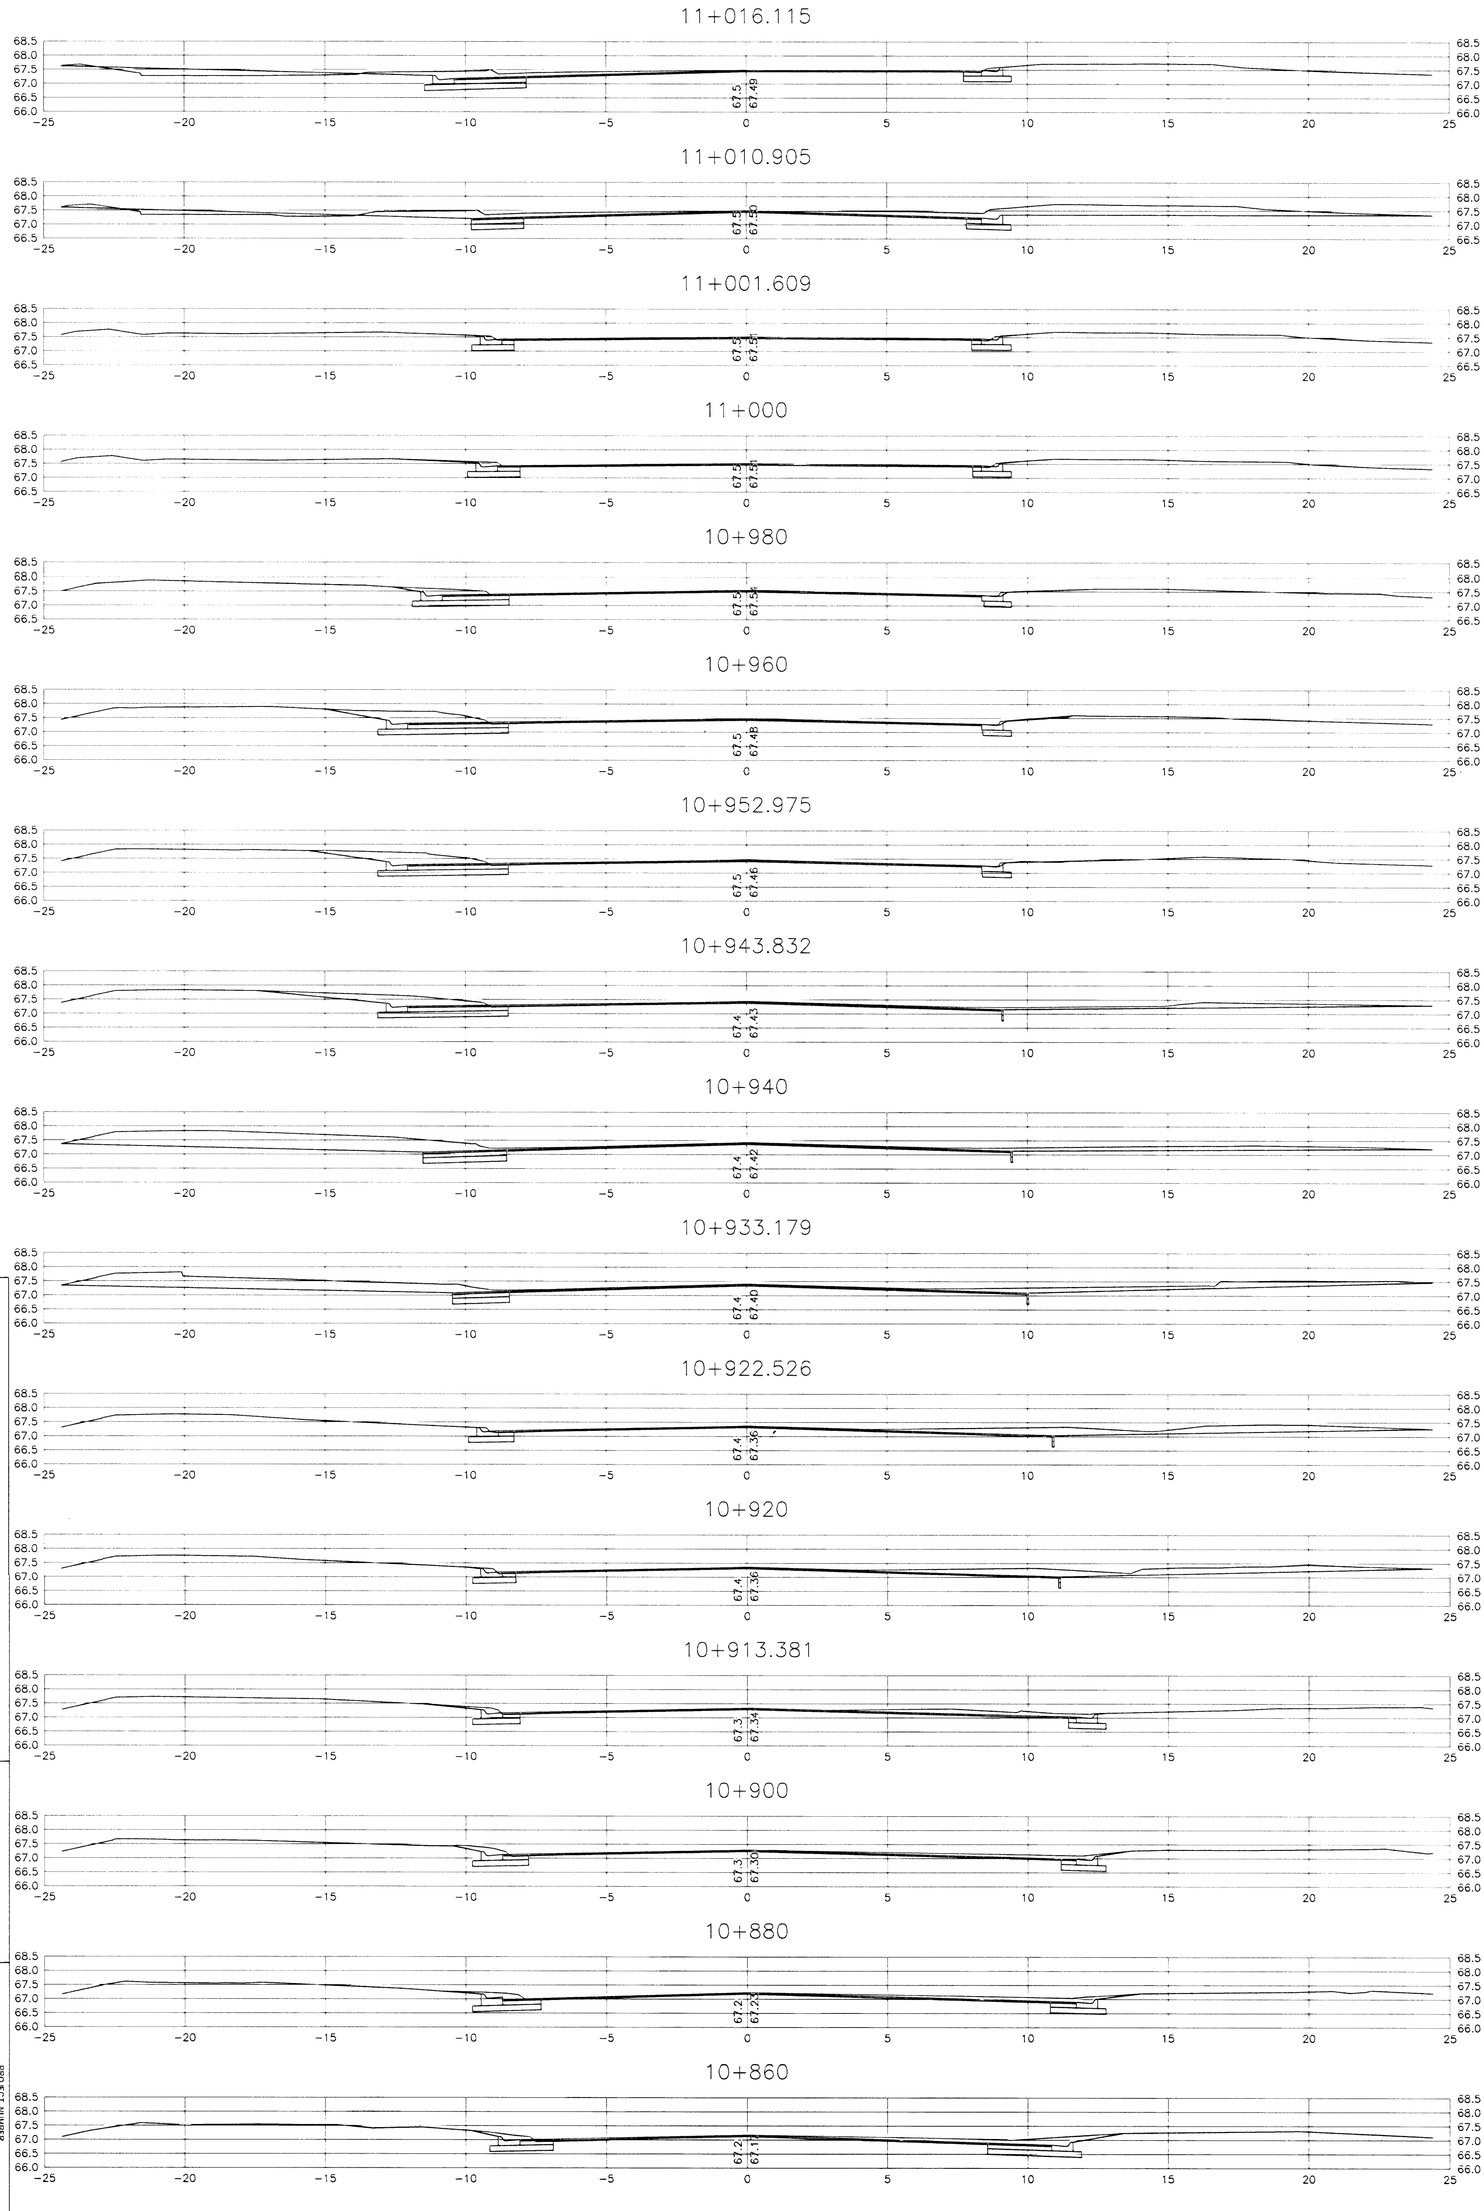


Rock Road - 21st Street North to 29th Street North

Sta. 10+860 to 11+016.115

City of Wichita

kemiller engineering
316 S. Market
Wichita, KS 67202
316/264-0742

DESIGN	KEL NO. 020442
DRAWN	FILE Xsections
CHECKED	DATE 9/2002
DATE	10/7/2003
PROJECT NUMBER	472-83880
SHEET	48
OF	51