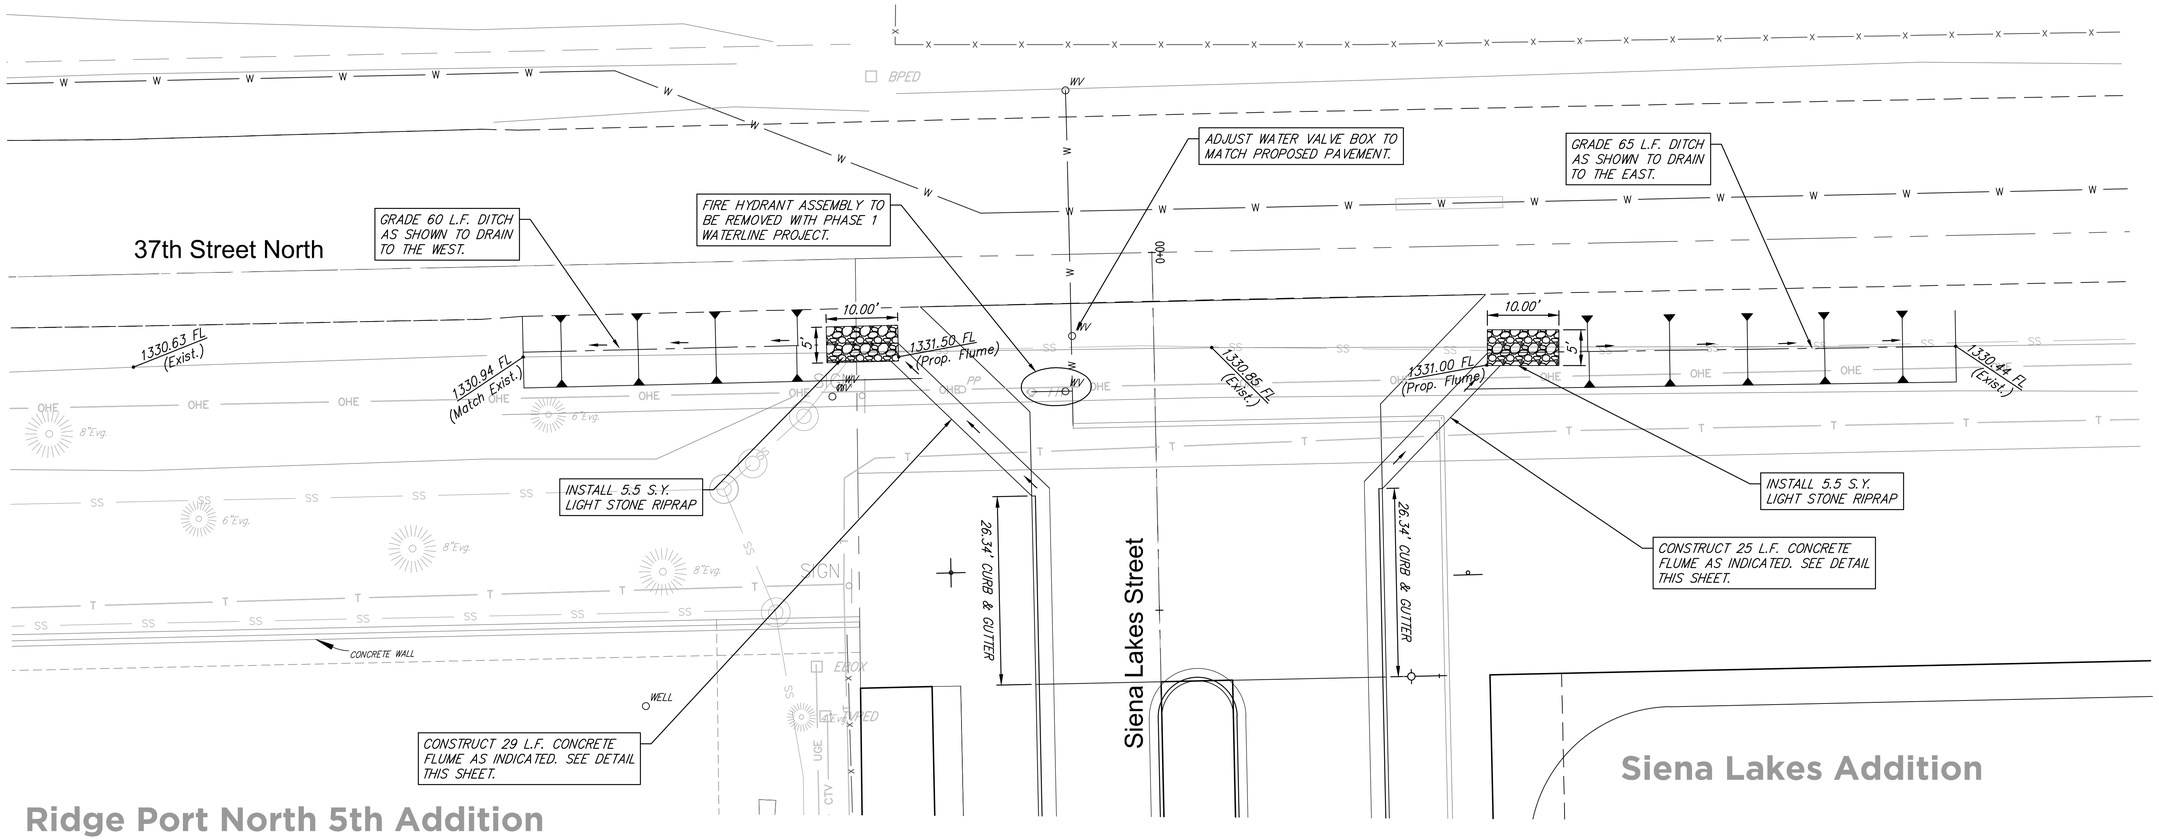


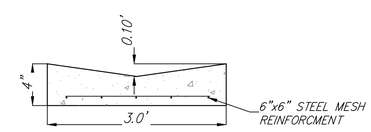


Concrete Flume

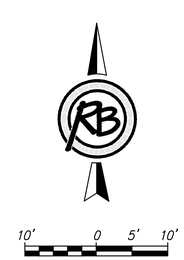


(c) Copyright 2015, Ruggles & Bohm, P.A.

F:\Projects\Projects 4300-4399\4350E (Siena Lakes Ph 1 Engineering Randy Ketzner)\Phase 1 - Jay Russell\Siena Lakes Eng Base.dwg

**SIENA LAKES ADDITION PHASE 1**

# Ditch Grading

SEAL

RUGGLES & BOHM

ENGINEERING | SURVEYING | LANDSCAPE ARCHITECTURE | GOVERNMENT

924 NORTH MAIN WICHITA, KANSAS 67203 P (316) 264-8008 F (316) 264-4621
WWW.RBKANSAS.COM

| | |
|---|---|
| DATE | 12-2-15 |
| DESIGN | EJG |
| DRAWN | DS |
| REVIEW | 11-12-15 |
| PROJECT NUMBER | 472-85175 |
| RB JOB NO. | 4350E |
| DWG. SCALE | ... |
| DRAWING FILE | Siena Lakes Eng Base [Ditch Grading] |
| SHEET | 13 |
| OF | 24 |