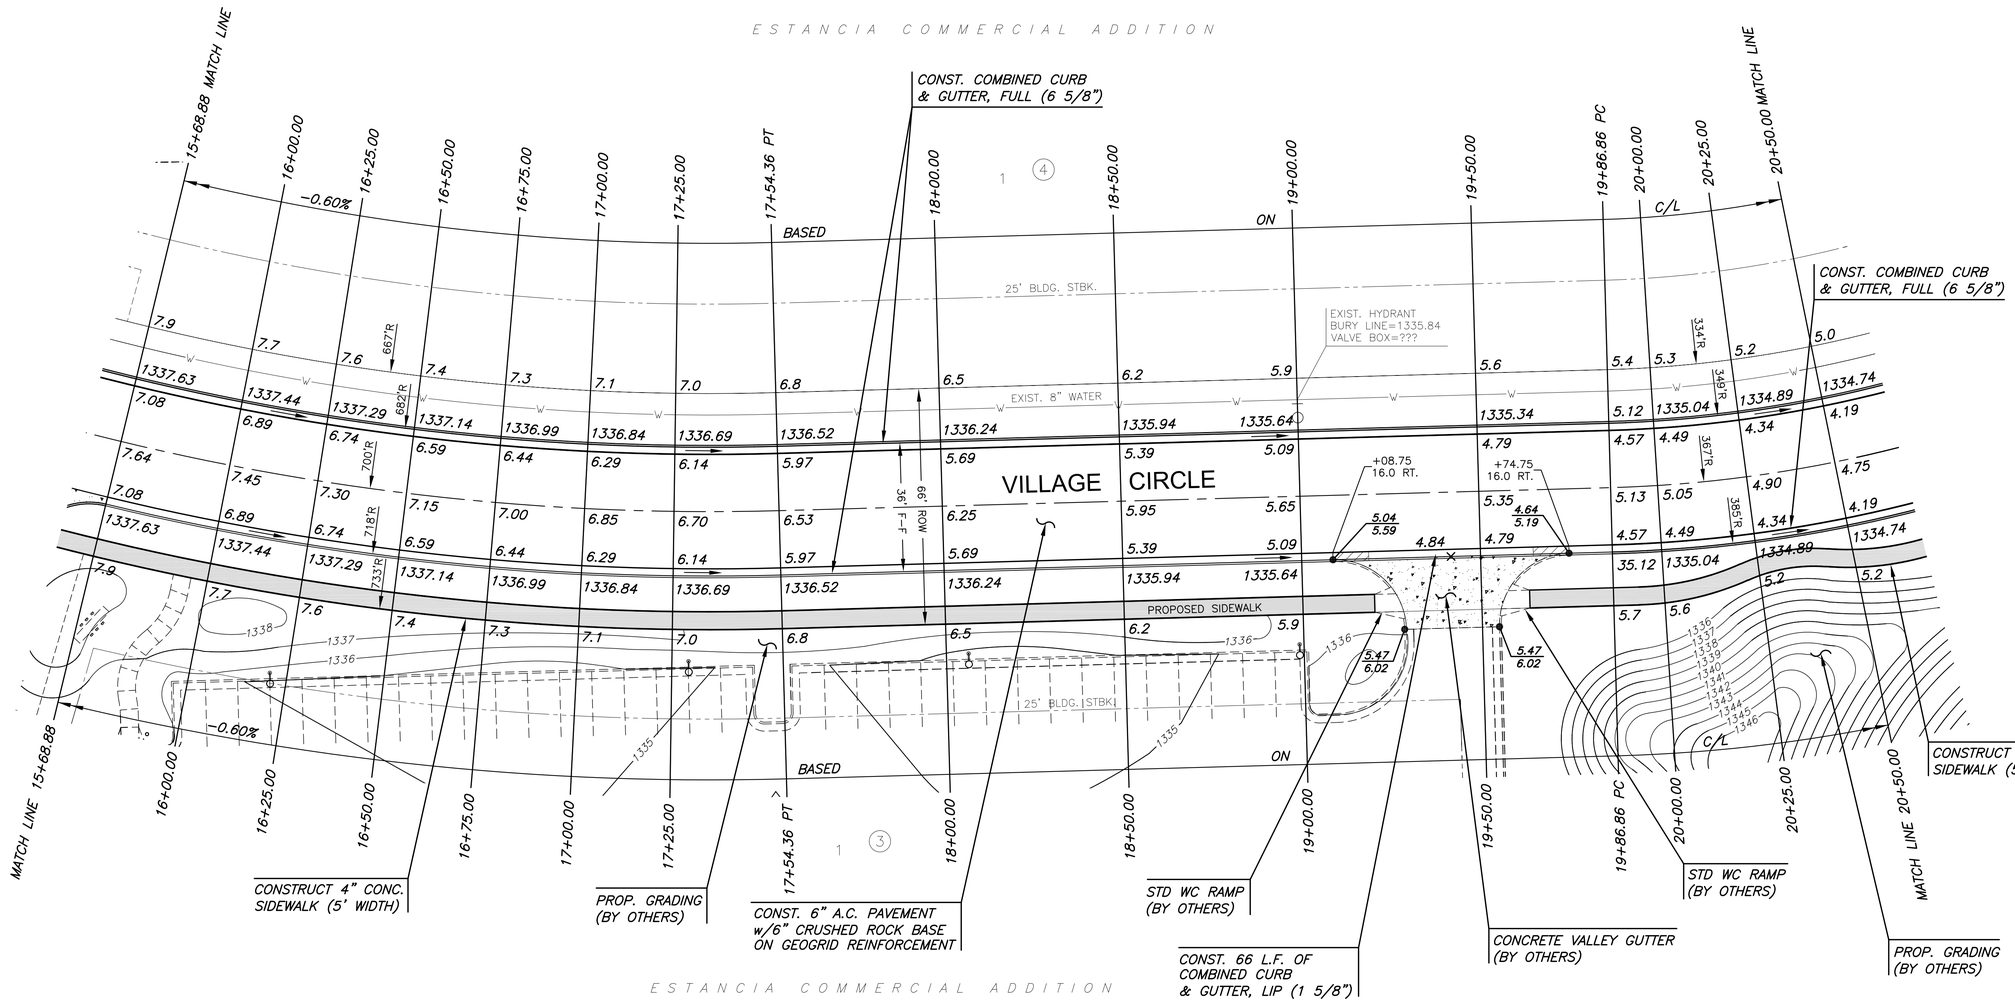

ESTANCIA COMMERCIAL ADDITION

GREGORY J. ALLISON
LICENSED
11159
KANSAS
PROFESSIONAL ENGINEER
1/27/16

N

SCALE: 1"=20'
0 10 20 40

LEGEND

STREET SIGN & SIGN LOCATION (SEE SIGN ASSEMBLY TABLE FOR TYPE & STATION OF SIGN)

10' CURB TRANSITION FROM FULL CURB TO LIP CURB & GUTTER

NOTE:
TOP OF CURB ELEVATIONS SHOWN ARE FOR FULL CURB. CONSTRUCT CURB AND GUTTER AS NOTED.

MKEC
Wichita, KS • 316-684-9600

PAVING & INCIDENTAL DRAINAGE FOR

ESTANCIA COMMERCIAL ADD.

PHASE 1

©2016
MKEC Engineering
All Rights Reserved
www.mkec.com
These drawings and their contents, including, but not limited to, all concepts, designs, & Ideas are the exclusive property of MKEC Engineering (MKEC), and may not be used or reproduced in any way without the express consent of MKEC.

VILLAGE CIRCLE

PROJECT NO.	472-85241
DATE	JAN. 2016
SCALE	1" = 20'

DESIGNED	DRAWN	CHECKED
DFL	JWC	GJA

NO.	REVISION	DATE

SHEET NO.

11 OF 29

PLOTTED: Wednesday, January 27, 2016 @ 08:05AM
J:\PROJECTS\2014\140101\0482_PREMIER_ESTANCIA\05-CIVIL\CAD\PAV\COMMERCIAL\PH1\14482-COM1_EP-02.DWG