


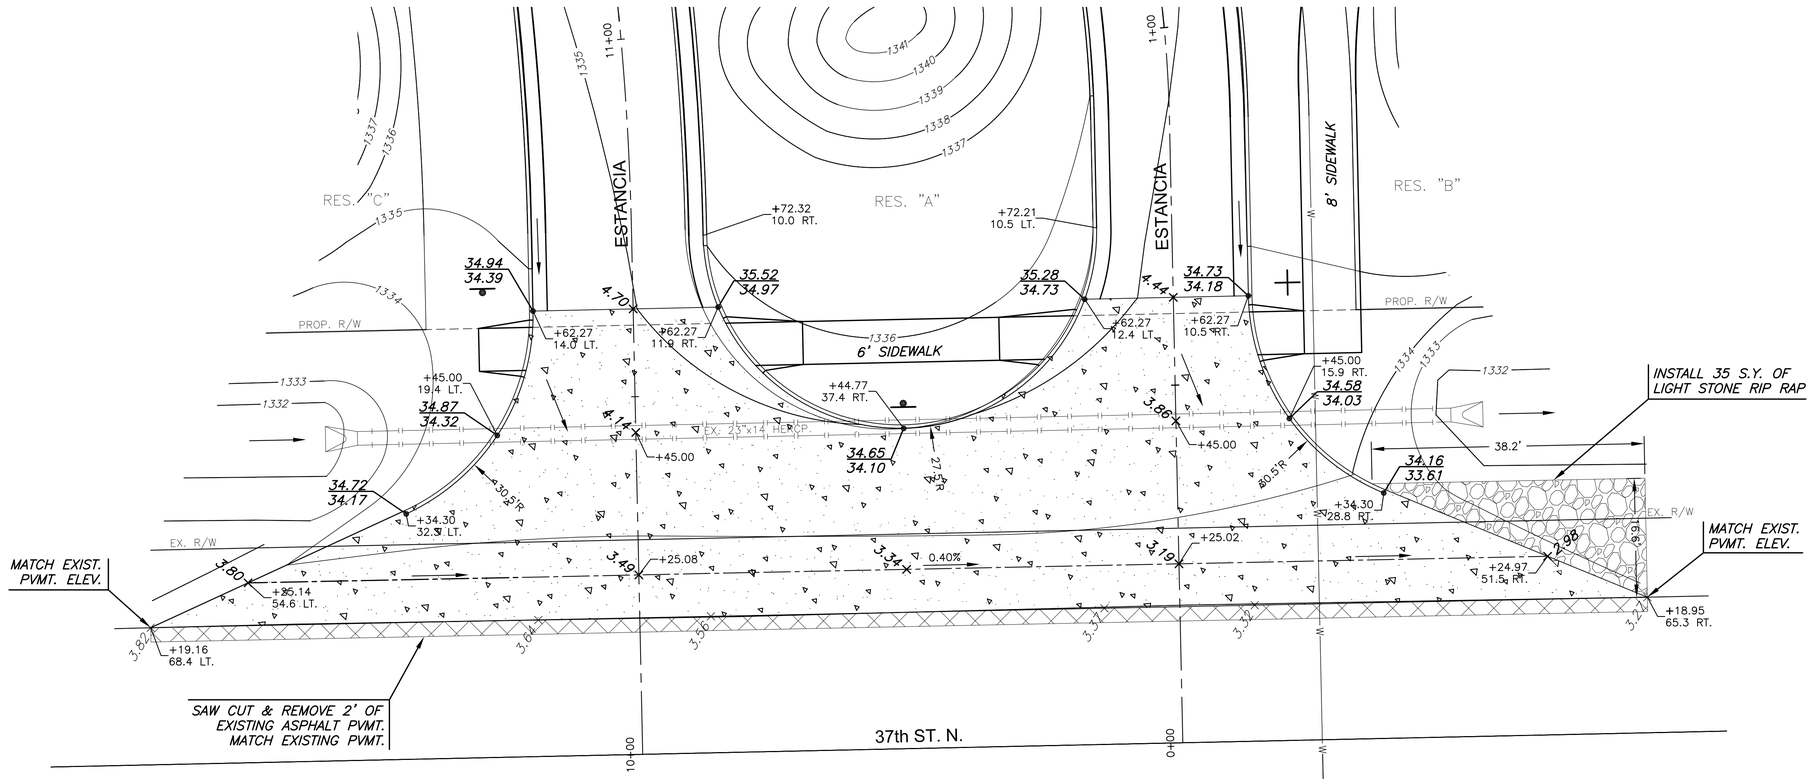


TYPICAL GRADING SECTION

NTS

GREGORY J. ALLISON
LICENSED
11159
KANSAS
PROFESSIONAL ENGINEER

1/27/16

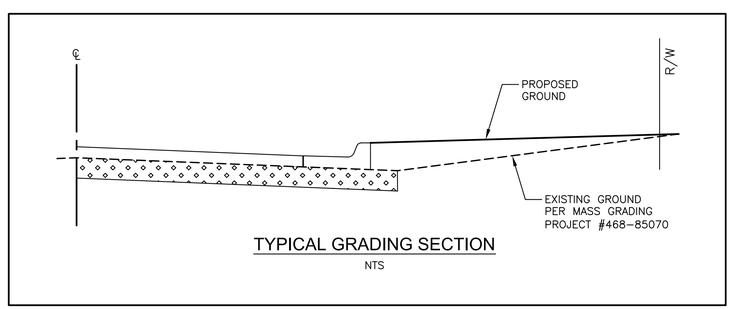N

SCALE: 1"=10'

0 10 20

MKEC

Wichita, KS • 316-684-9600

PAVING & INCIDENTAL DRAINAGE FOR

# ESTANCIA ADDITION

PHASE 1

©2016
MKEC Engineering
All Rights Reserved
www.mkec.com
These drawings and their contents, including, but not limited to, all concepts, designs, & ideas are the exclusive property of MKEC Engineering (MKEC), and may not be used or reproduced in any way without the express consent of MKEC.

ESTANCIA
VALLEY GUTTER
DETAIL

| | |
|---|---|
| PROJECT NO. | 472-85243 |
| DATE | JAN. 2015 |
| SCALE | 1"=10' |

| DESIGNED | DRAWN | CHECKED |
|---|---|---|
| DFL | BKS | GJA |

| NO. | REVISION | DATE |
|---|---|---|
| | | |

SHEET NO.

8 OF 37

PLOTTED: Tuesday, January 26, 2016 @ 04:04PM

J:\PROJECTS\2014\4101\0462_PREMIER_ESTANCIA\05-CIVIL\CAD\PAV\RESIDENTIAL\PH1\14462 ESTAN VG DETAIL.DWG