SCALE:
HORIZONTAL: 1" = 20'
VERTICAL: 1" = 5'

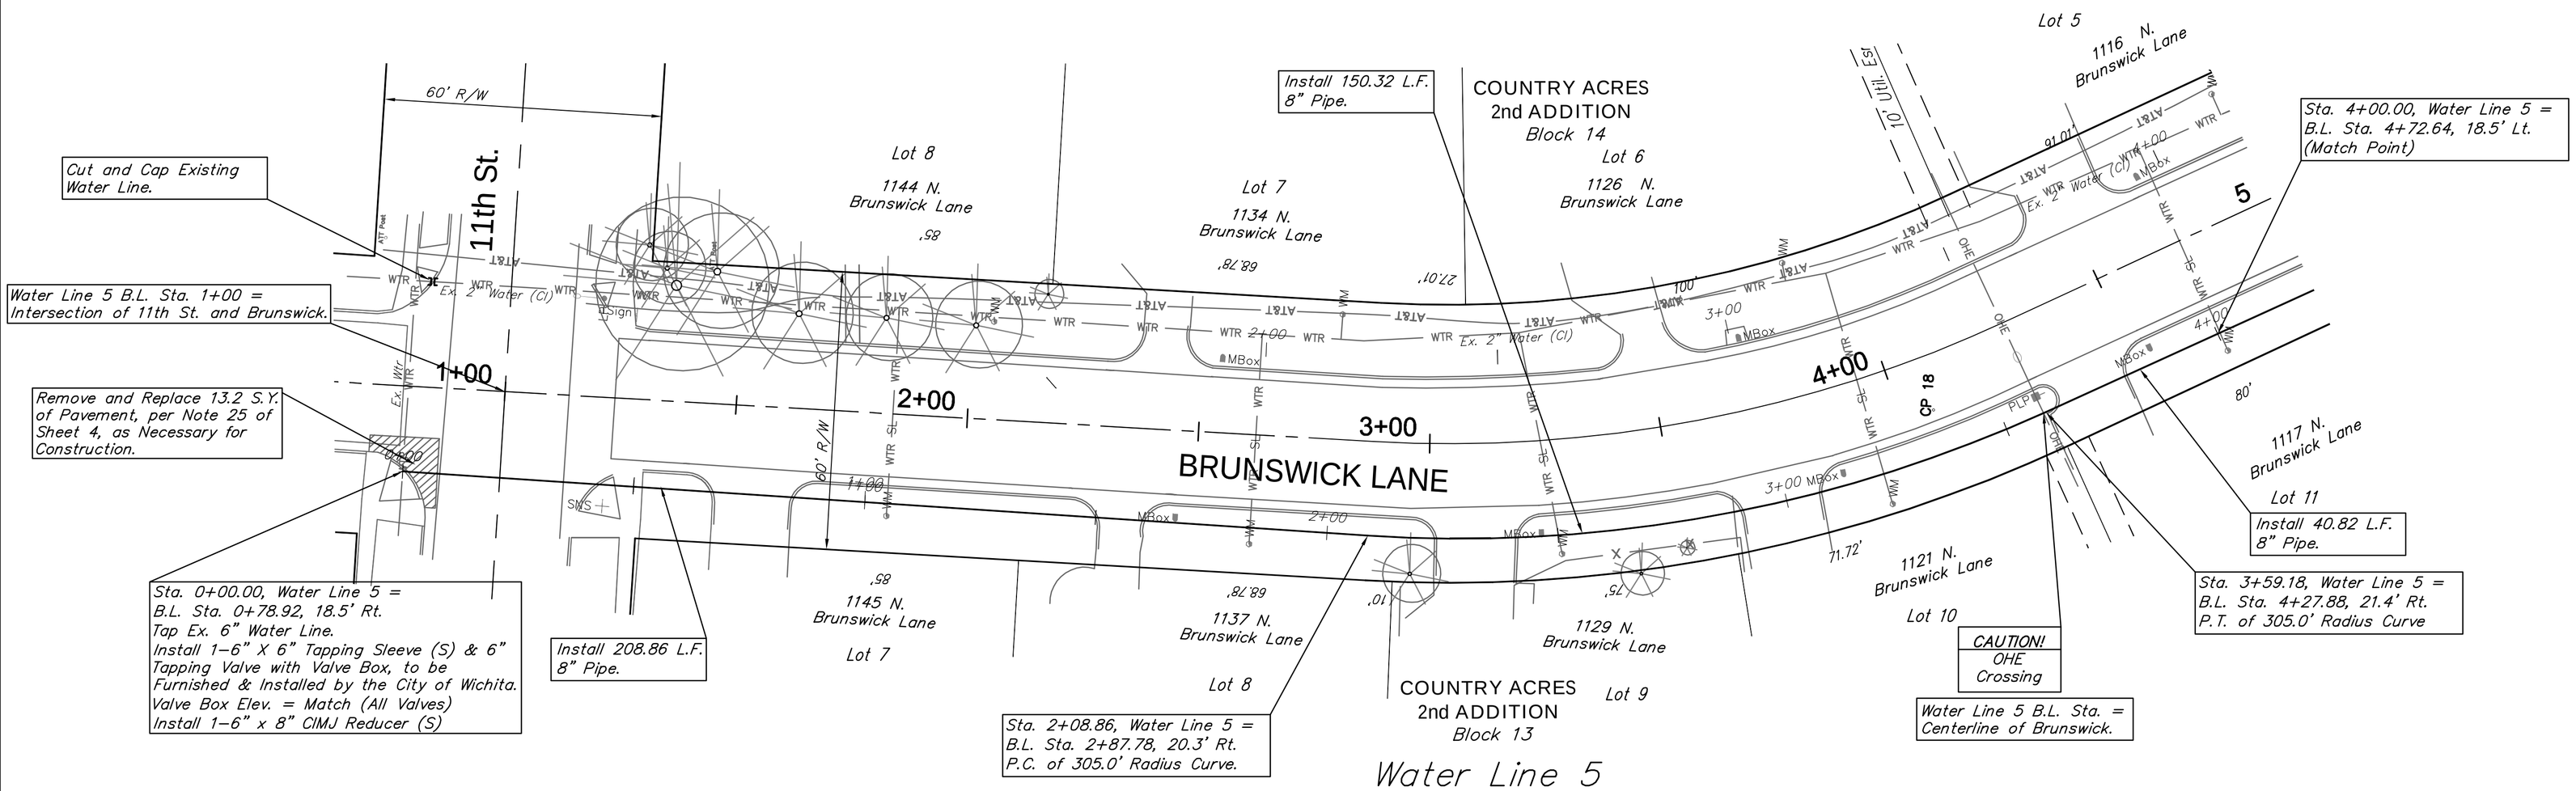

Location of Existing Line is Based on Record Information from the City. The Contractor Shall Excavate the Ex. Water and to Verify Size and Location PRIOR to Beginning Construction. This Work Shall be Considered SUBSIDIARY to the Water Line Installation.

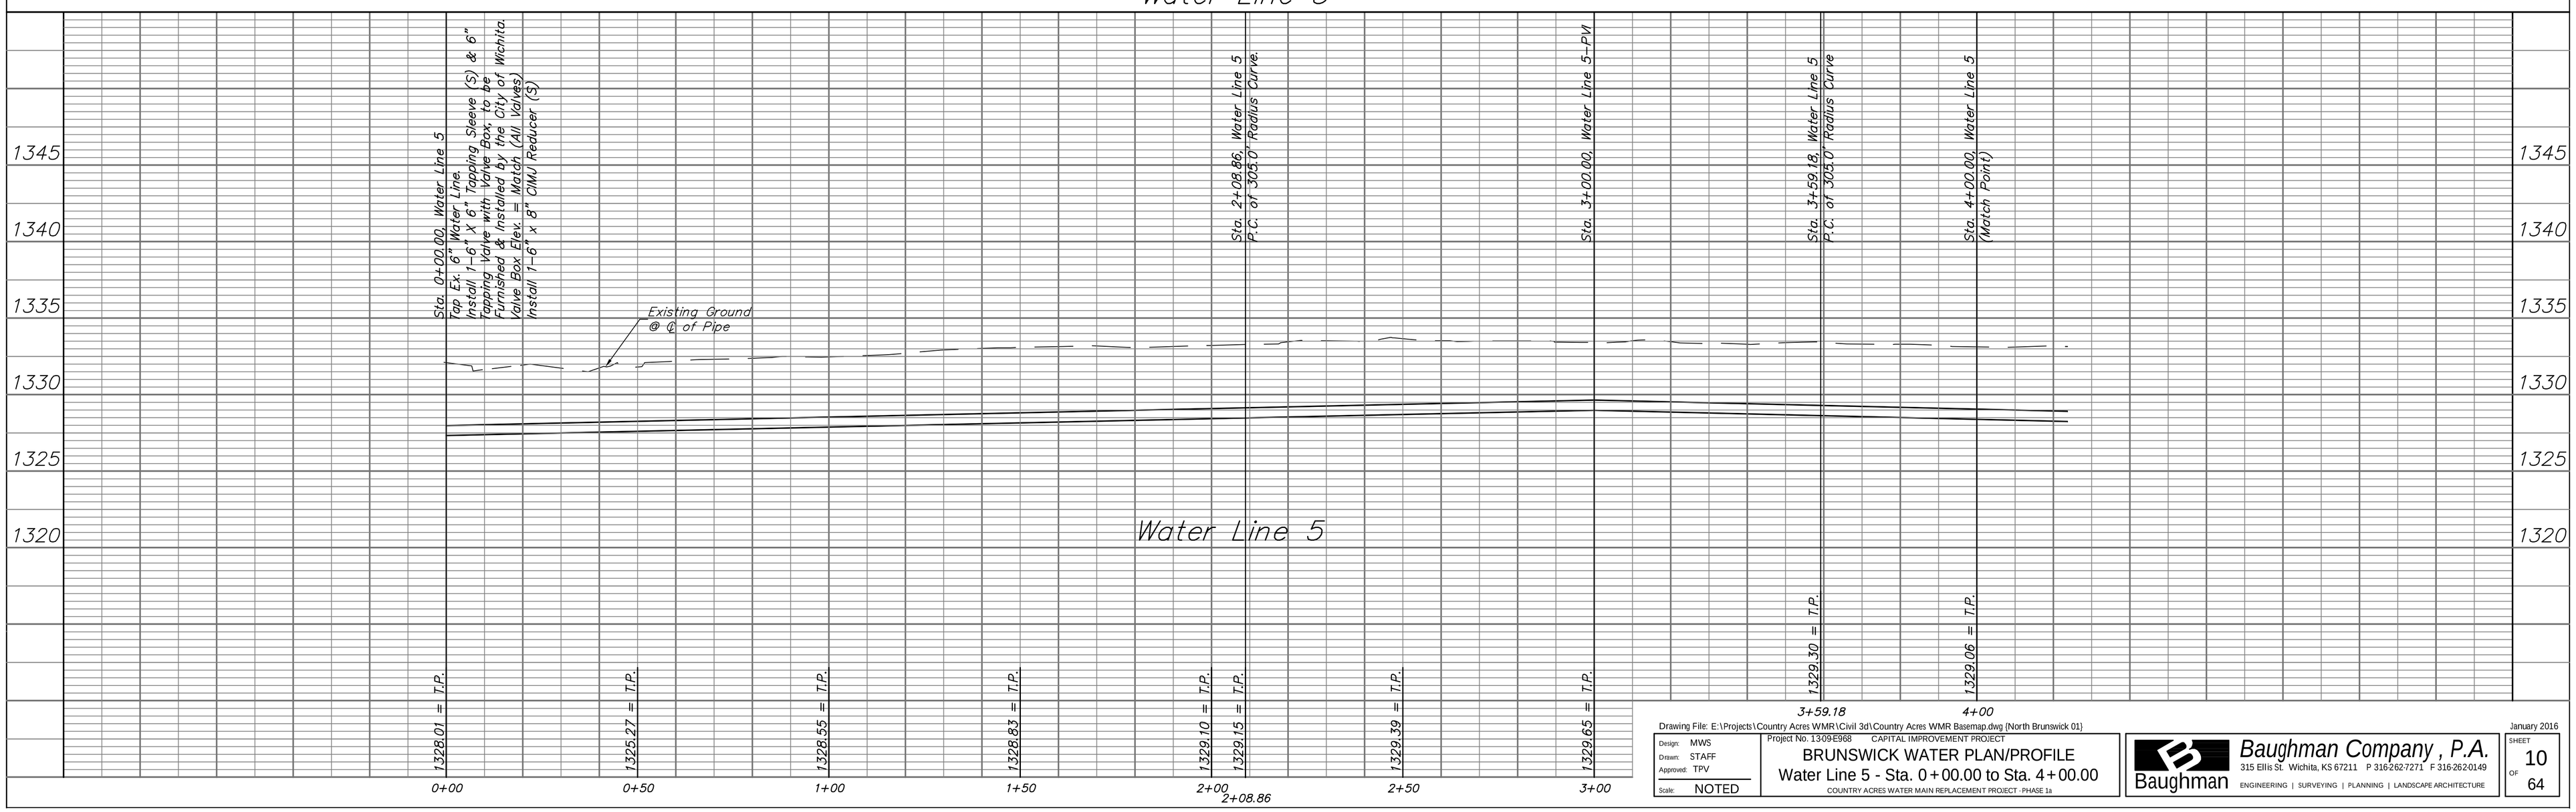

Drawing File: E:\Projects\Country Acres WMR\Civil 3d\Country Acres WMR Basemap.dwg {North Brunswick 01}

Design: MWS Drawn: STAFF Approved: TPV Scale: NOTED	Project No. 1309E968 CAPITAL IMPROVEMENT PROJECT BRUNSWICK WATER PLAN/PROFILE Water Line 5 - Sta. 0+00.00 to Sta. 4+00.00 COUNTRY ACRES WATER MAIN REPLACEMENT PROJECT - PHASE 1a	Baughman Company , P.A. 315 Ellis St Wichita, KS 67211 P 316-262-7271 F 316-262-0149 ENGINEERING | SURVEYING | PLANNING | LANDSCAPE ARCHITECTURE	January 2016 SHEET 10 OF 64