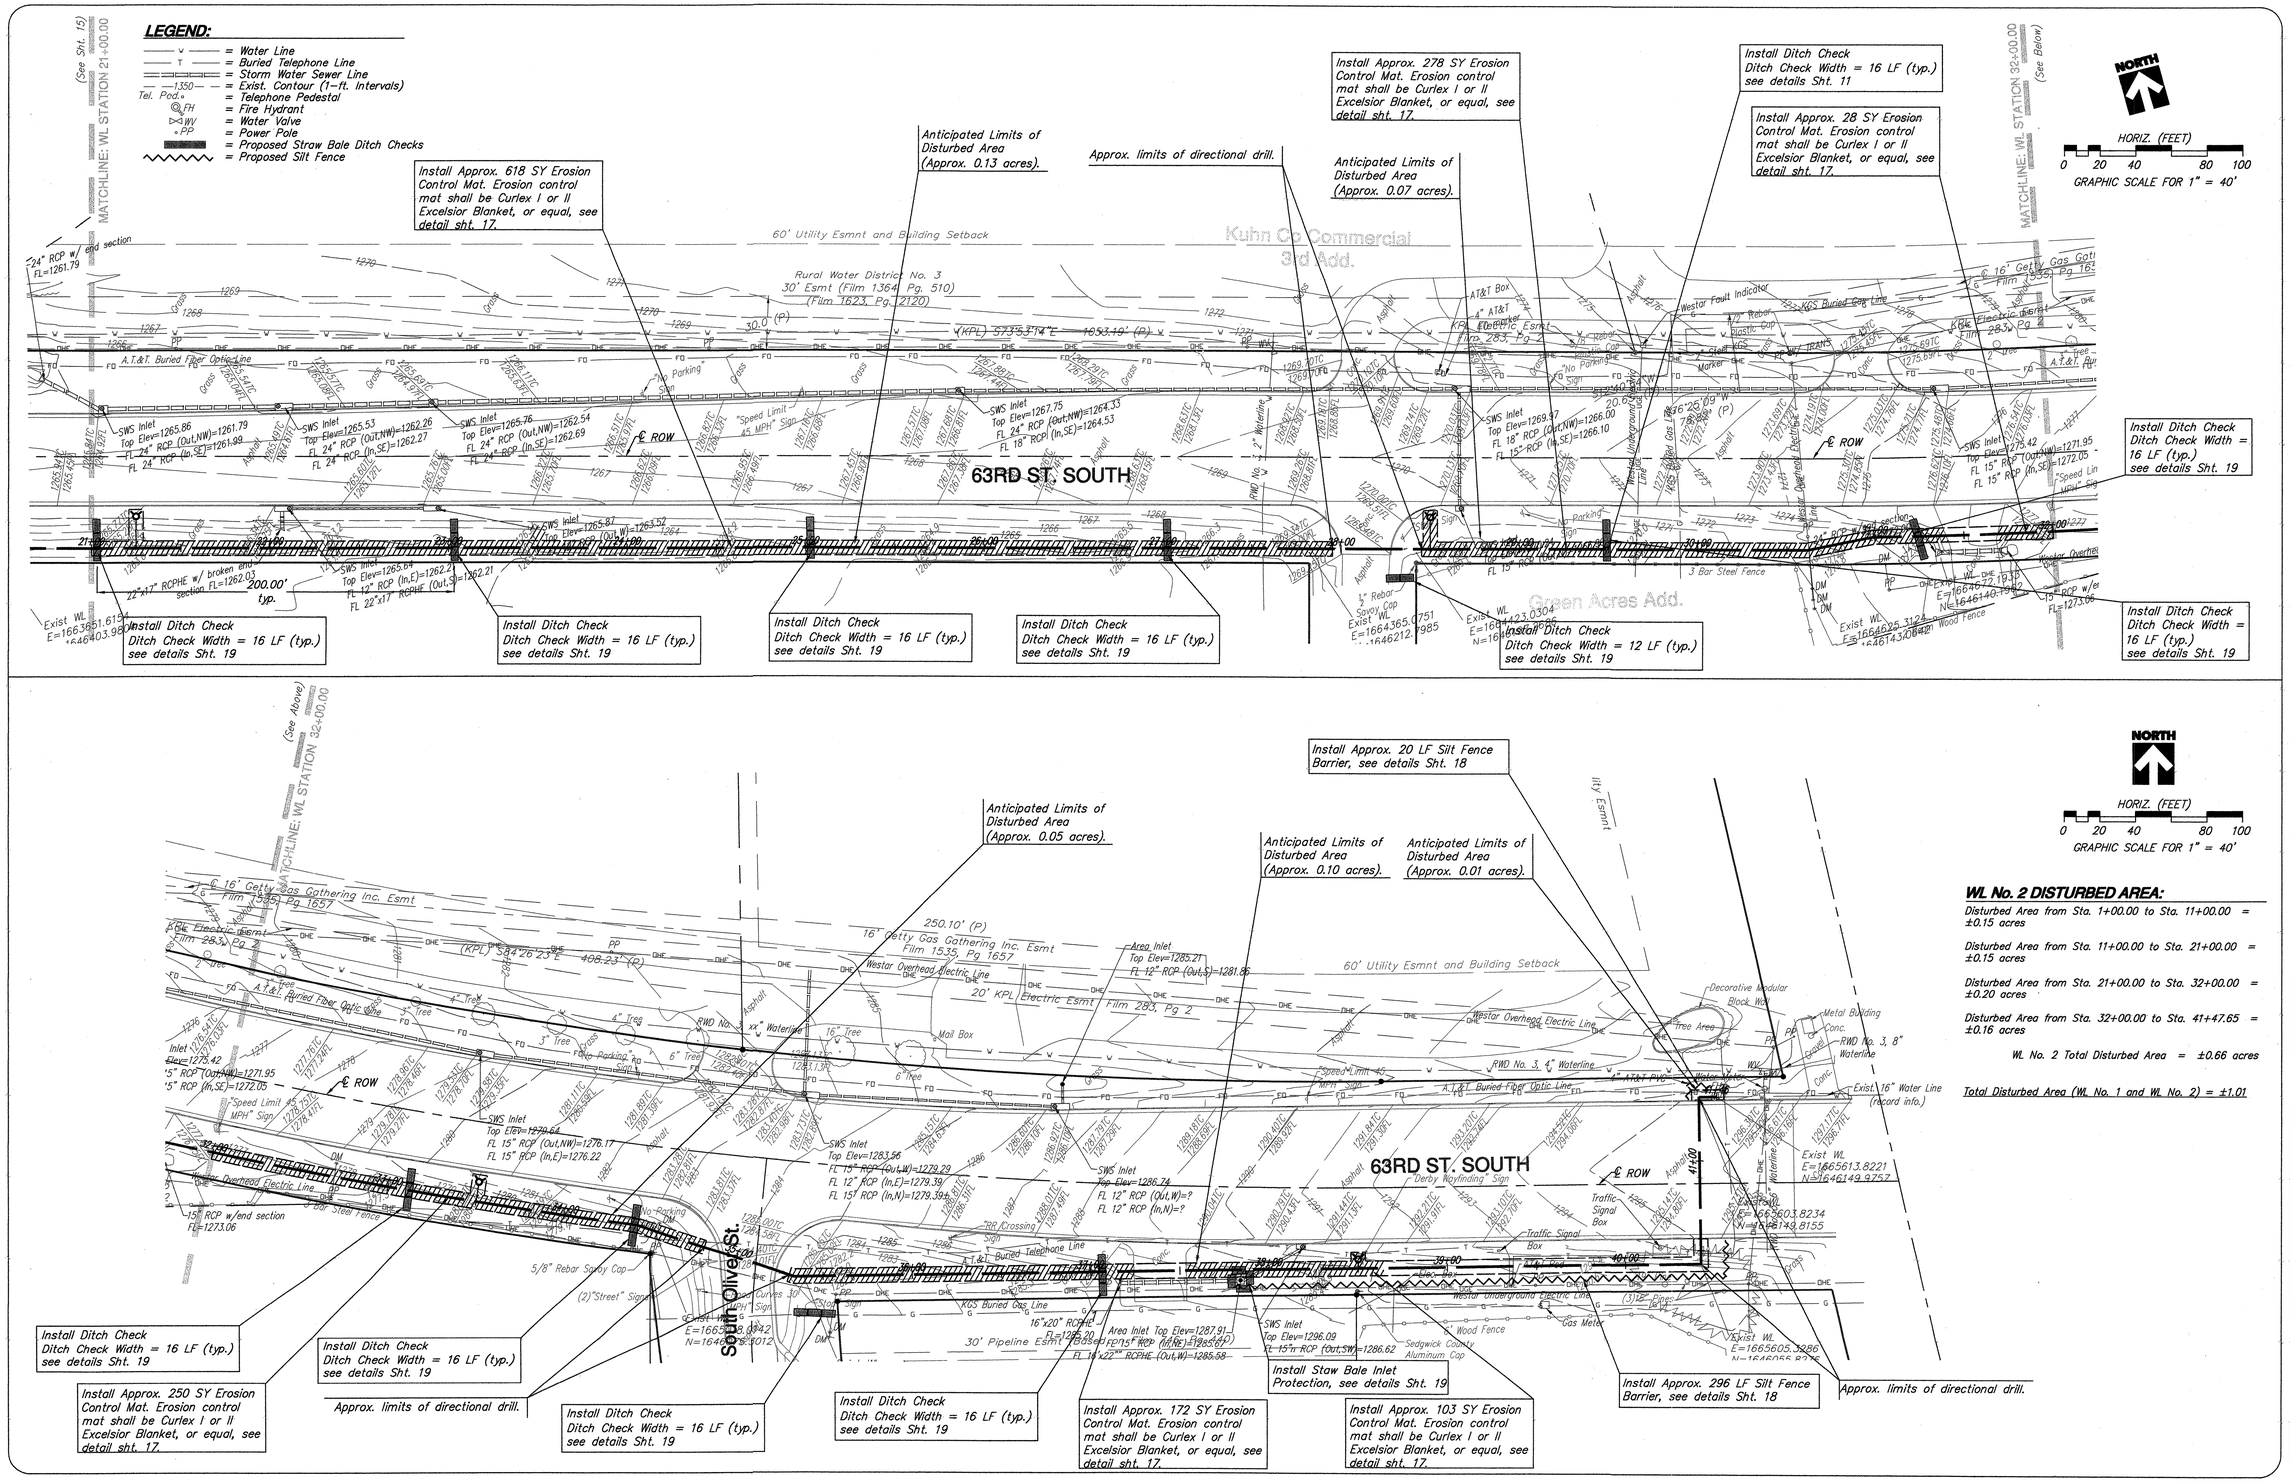

WL No. 2 DISTURBED AREA:

Disturbed Area from Sta. 1+00.00 to Sta. 11+00.00 = ±0.15 acres

Disturbed Area from Sta. 11+00.00 to Sta. 21+00.00 = ±0.15 acres

Disturbed Area from Sta. 21+00.00 to Sta. 32+00.00 = ±0.20 acres

Disturbed Area from Sta. 32+00.00 to Sta. 41+47.65 = ±0.16 acres

WL No. 2 Total Disturbed Area = ±0.66 acres

Total Disturbed Area (WL No. 1 and WL No. 2) = ±1.01

RYAN WILLIAM GLESSNER LICENSED 23090 KANSAS PROFESSIONAL ENGINEER

YOUNG & ASSOCIATES, P.A.
Professional Civil Engineering Consultants
100 S. Georgie, Derby, KS 67037
tele: (316)788-2552 fax: (316)788-4408 email: engineering@yngpa.com

Copyright 2020, by Young & Associates, P.A., all rights reserved. Prepared in the United States of America. This document, or parts thereof, or design concepts contained herein, are deemed confidential and proprietary information of Young & Associates, P.A. and may not be reproduced in any form without the specific written permission of Young & Associates, P.A. This plan and design is the exclusive property of Young & Associates, P.A. The delivery of the original or copies thereof does not constitute publication thereof.

16" WATER LINE No.2 - STA 32+00.00 to 41+47.65 EROSION CONTROL PLAN

63rd Street South 16" Water Main Extension

City of Wichita
Sedgwick County, Kansas

scale: as noted	
Design By: RWG	
Drawn By: DSB	
Checked By: CRY	
P/N: 13-348	
Prints Issued:	
Field Check, 2-14-14	
Office Check, 5-9-14	
Final Plans, 10-30-14	
Revisions:	
△	
△	
△	
△	

Sheet No.
17 of 22