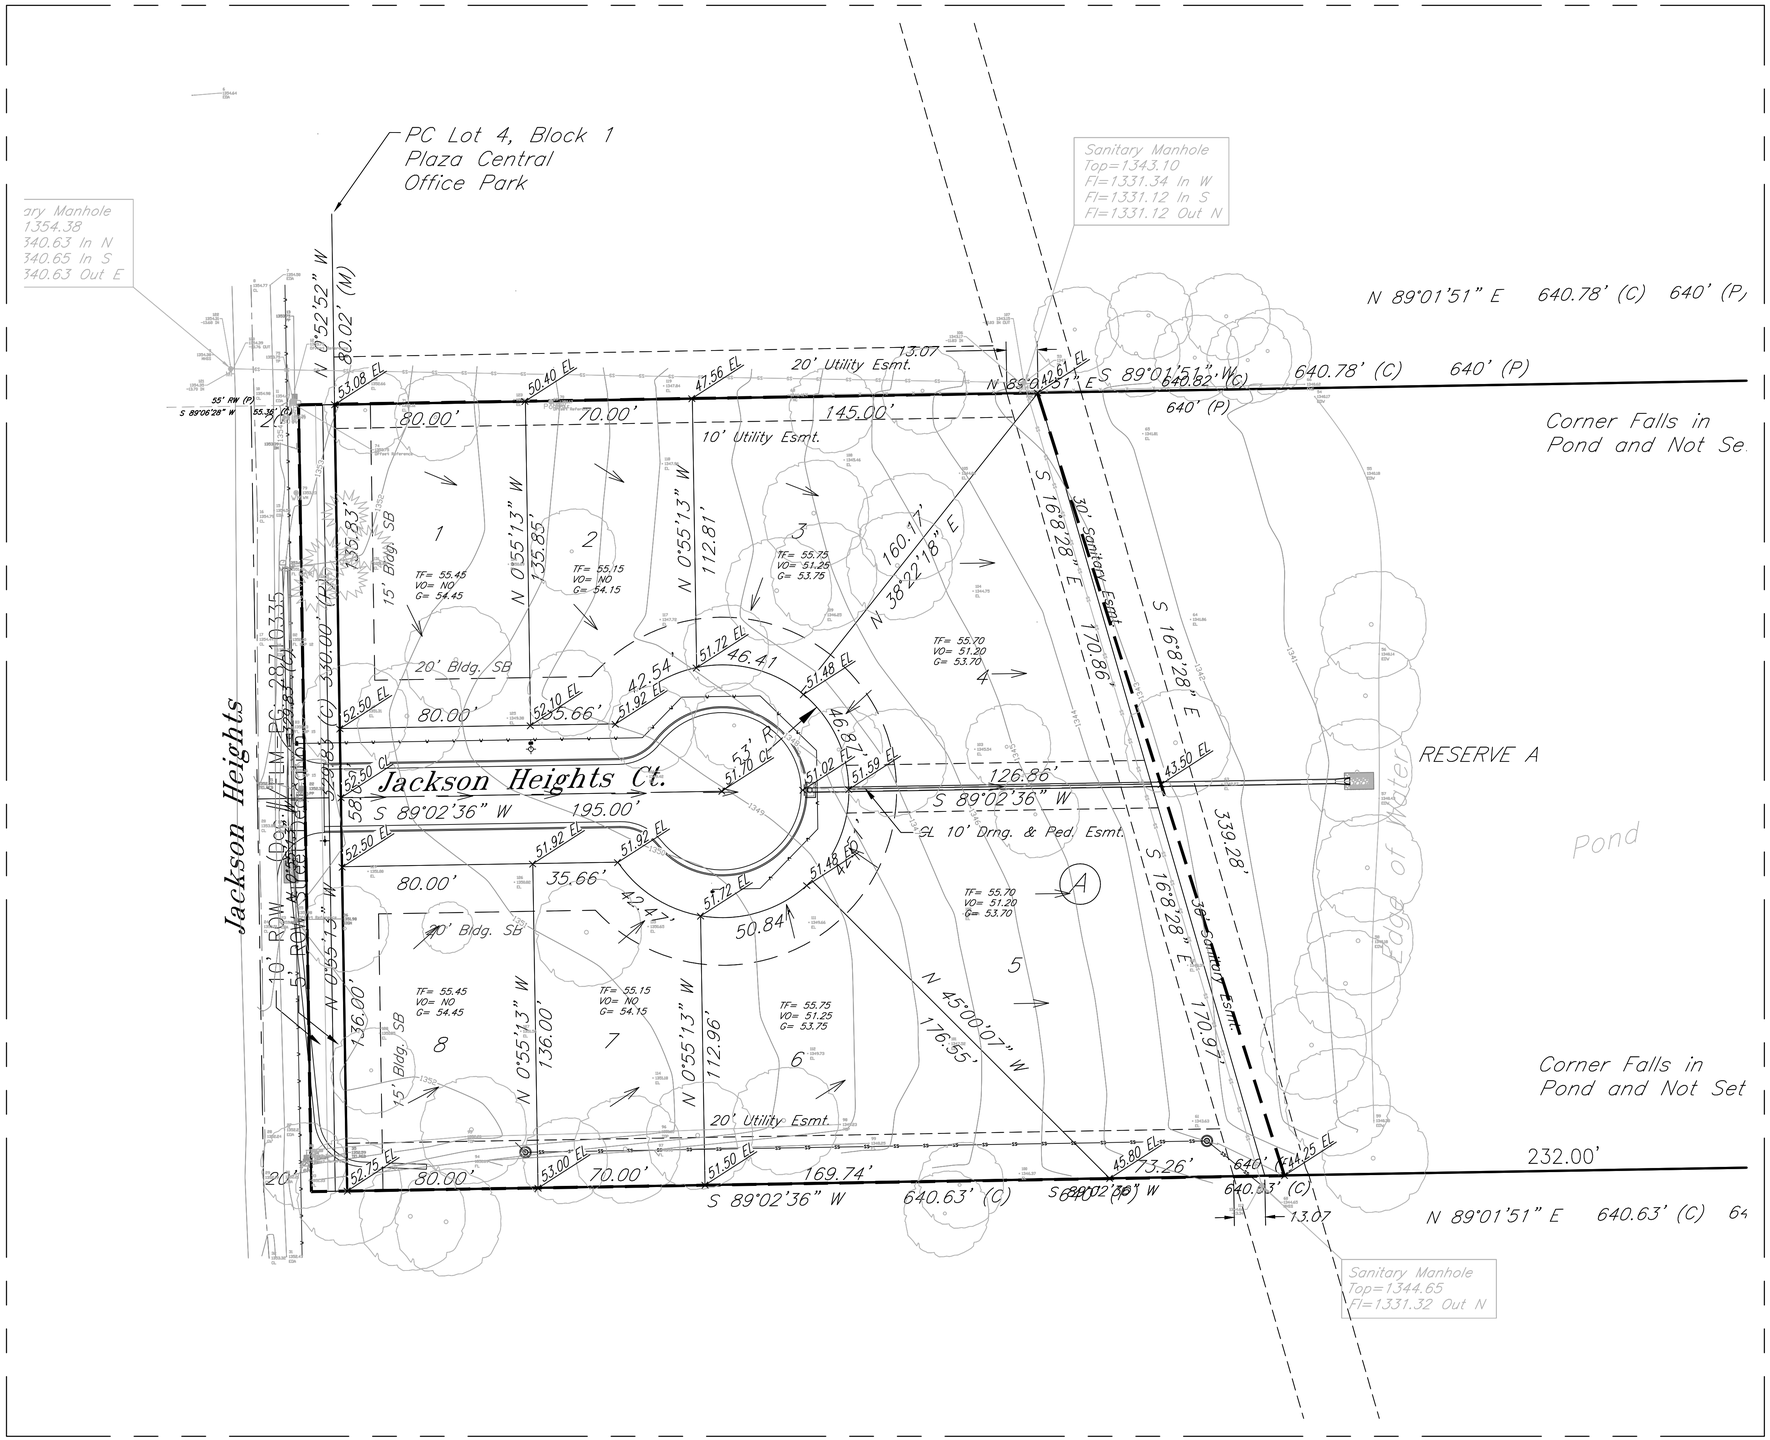

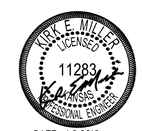

DATE: 1.6.2016

THIS SHEET HAS BEEN SIGNED, SEALED AND DATED ELECTRONICALLY

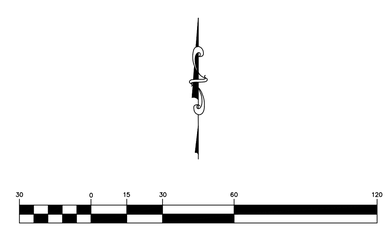

HORIZONTAL SCALE
(IN FEET)
1 inch = 30 ft.

Lots 1-8, Block A, Marinita Addition

Lot Grading Plan

Wichita, Kansas

KEMILLER ENGINEERING PA
117 E. Lewis, Wichita, KS 67202 (316)264-0242

PROJECT NUMBER				
KEM NO. 15128	FILE	DATE 07/2015	SHEET 8
DESIGN KM	DRAWN ME	REVISED	