BENCHMARKS:

BM #1 – Chiseled "X" in the Back of the Sidewalk at the Block Corner at the Northwest Corner of the Central and Elder Intersection Elev. = 1311.95 (NAVD 88)

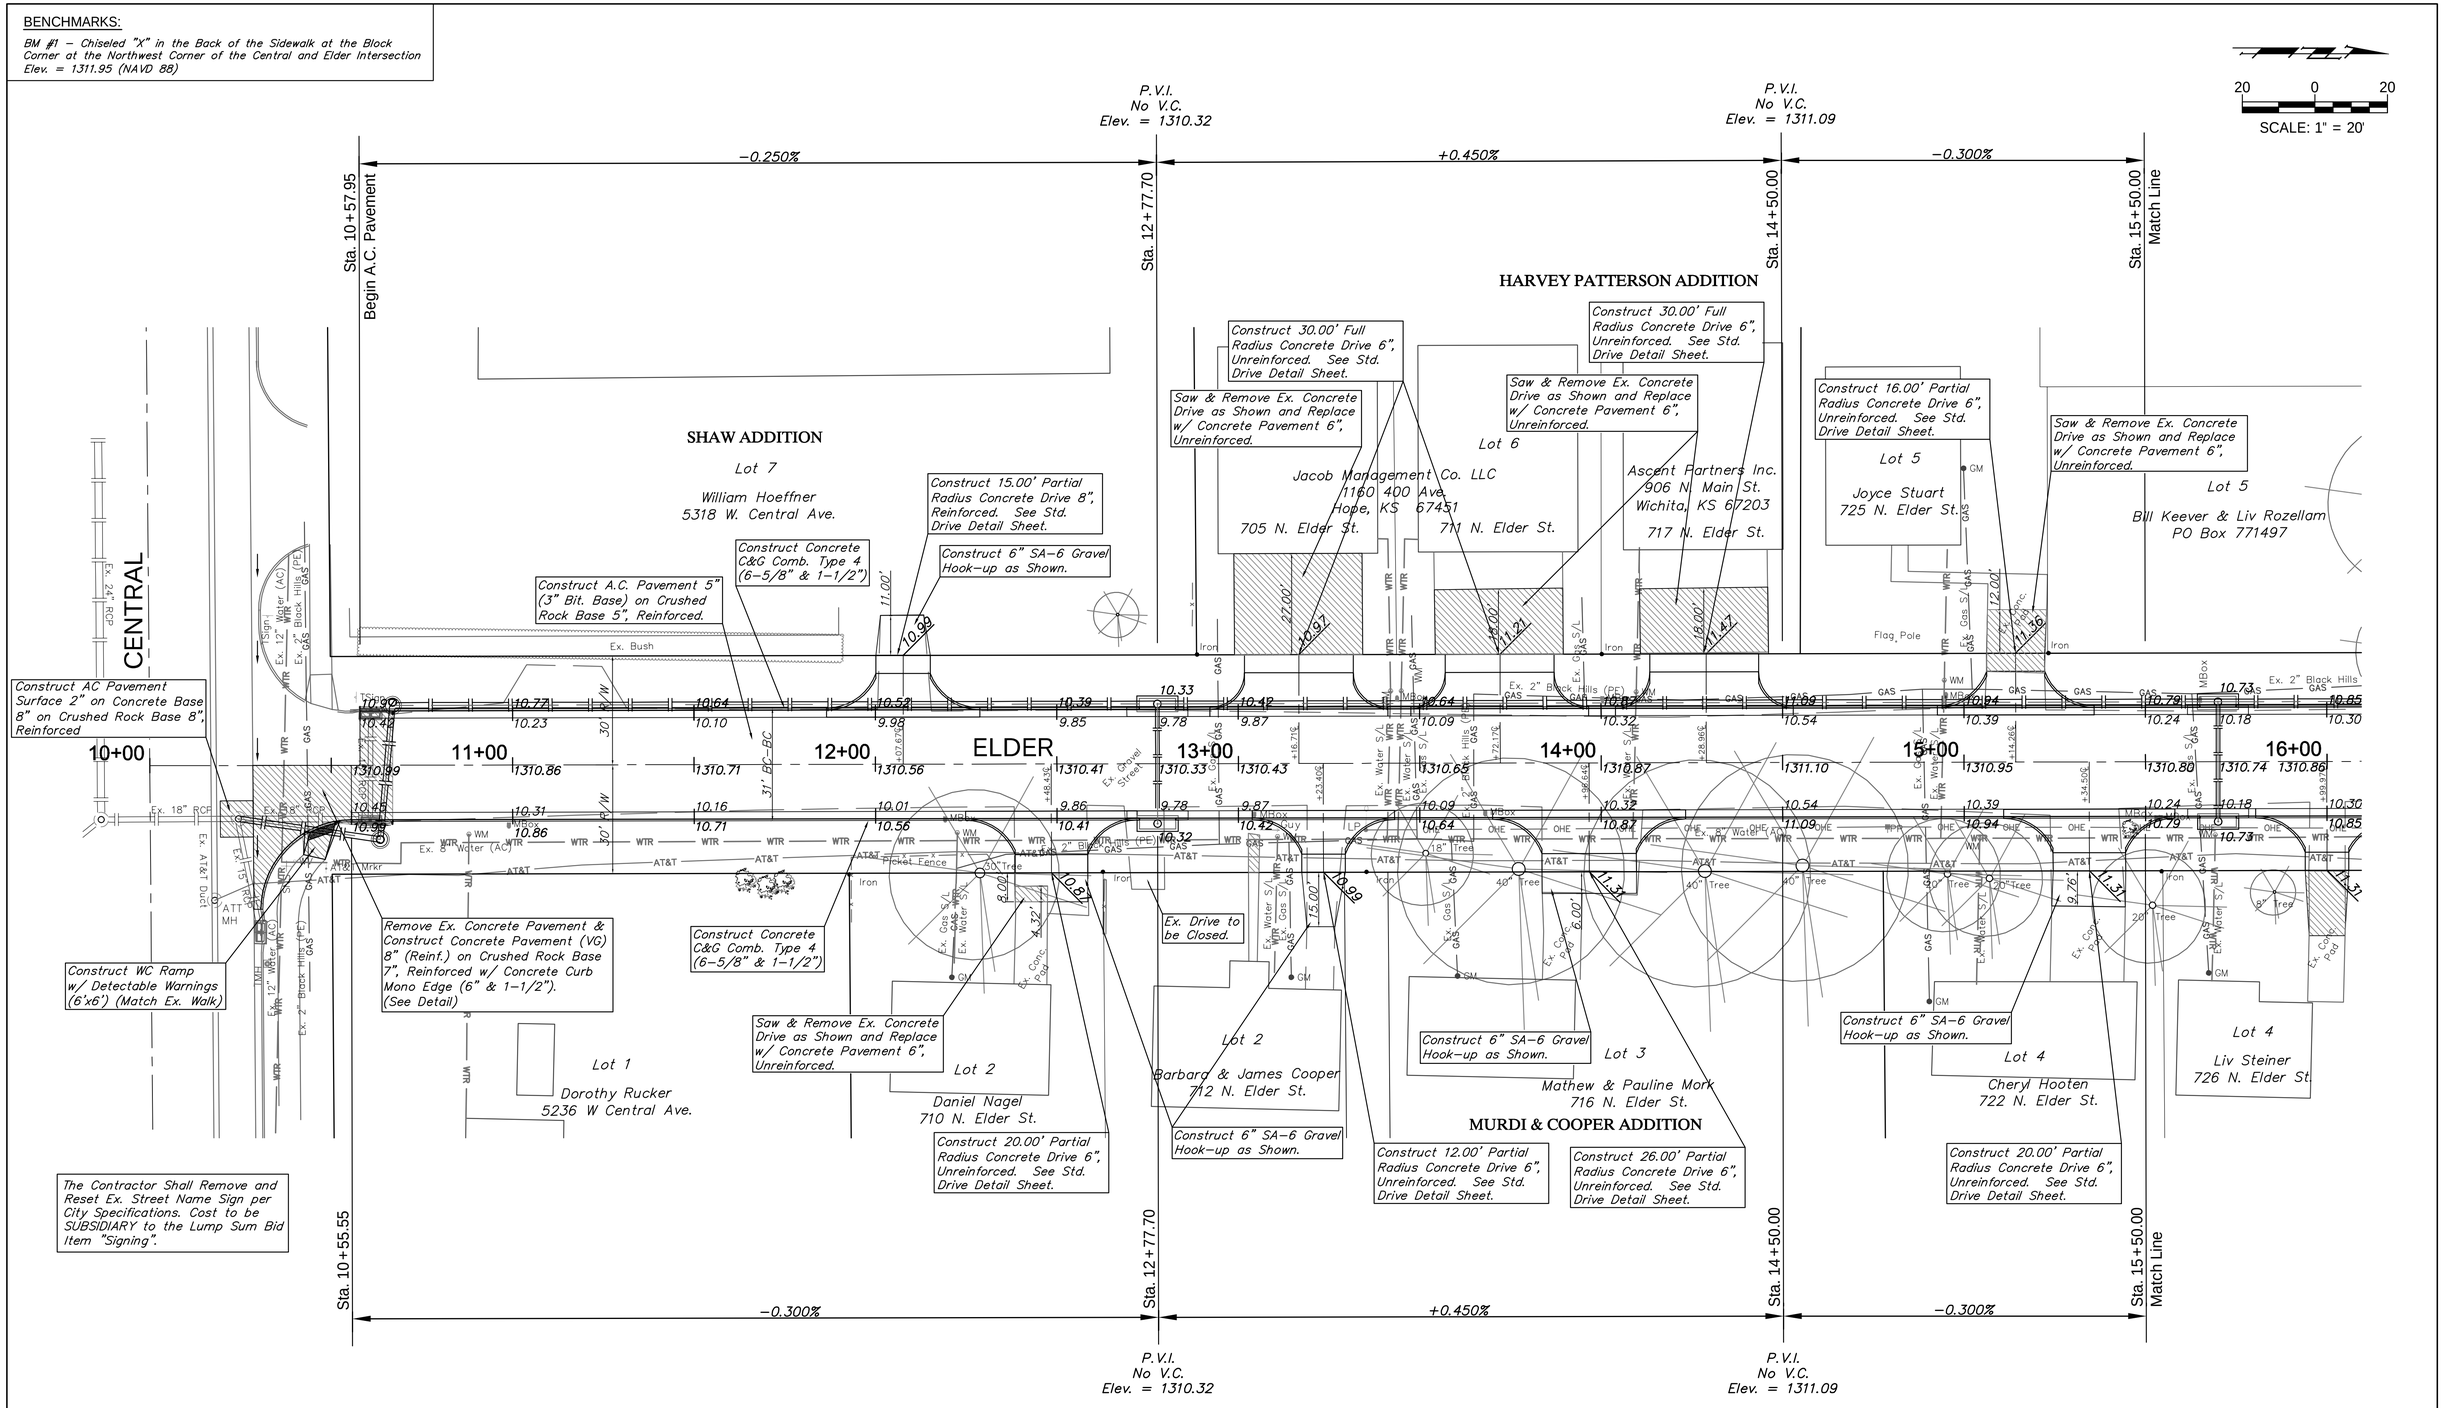

Note:

Pavement, Sidewalks, and Etc. To Be Removed Are Indicated By:

Drawing File: E:\Projects\Elm & Elder\Civil 3d\Base Map.dwg [Pav 01]

Design: TPV
Drawn: LP
Approved: TPV
Scale: Noted

Project No. 1507-E267 CAPITAL IMPROVEMENT PROJECT

ELDER STREET PAVING
Sta. 10+55.55 to Sta.15+50.00
ELM AND ELDER PAVING PROJECT

Baughman Company , P.A.
315 Ellis St. Wichita, KS 67211 P 316-262-7271 F 316-262-0149
ENGINEERING | SURVEYING | PLANNING | LANDSCAPE ARCHITECTURE

March 2016

SHEET 7 OF 30