BENCHMARK:
"X" cut top of the NE corner of drop inlet. 82.5'± north & 30.5'± west of the SE Cor., SE1/4, Sec. 11, TWP. 27-S, R-2-W.
Elev. = 1353.75 (NAVD88)

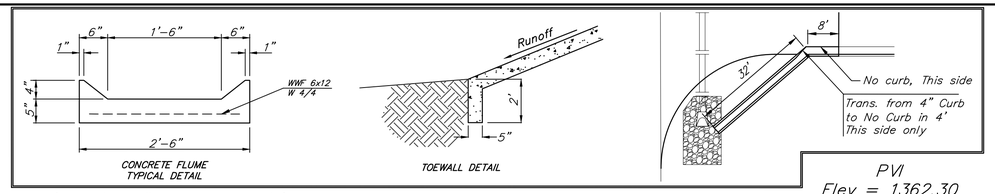

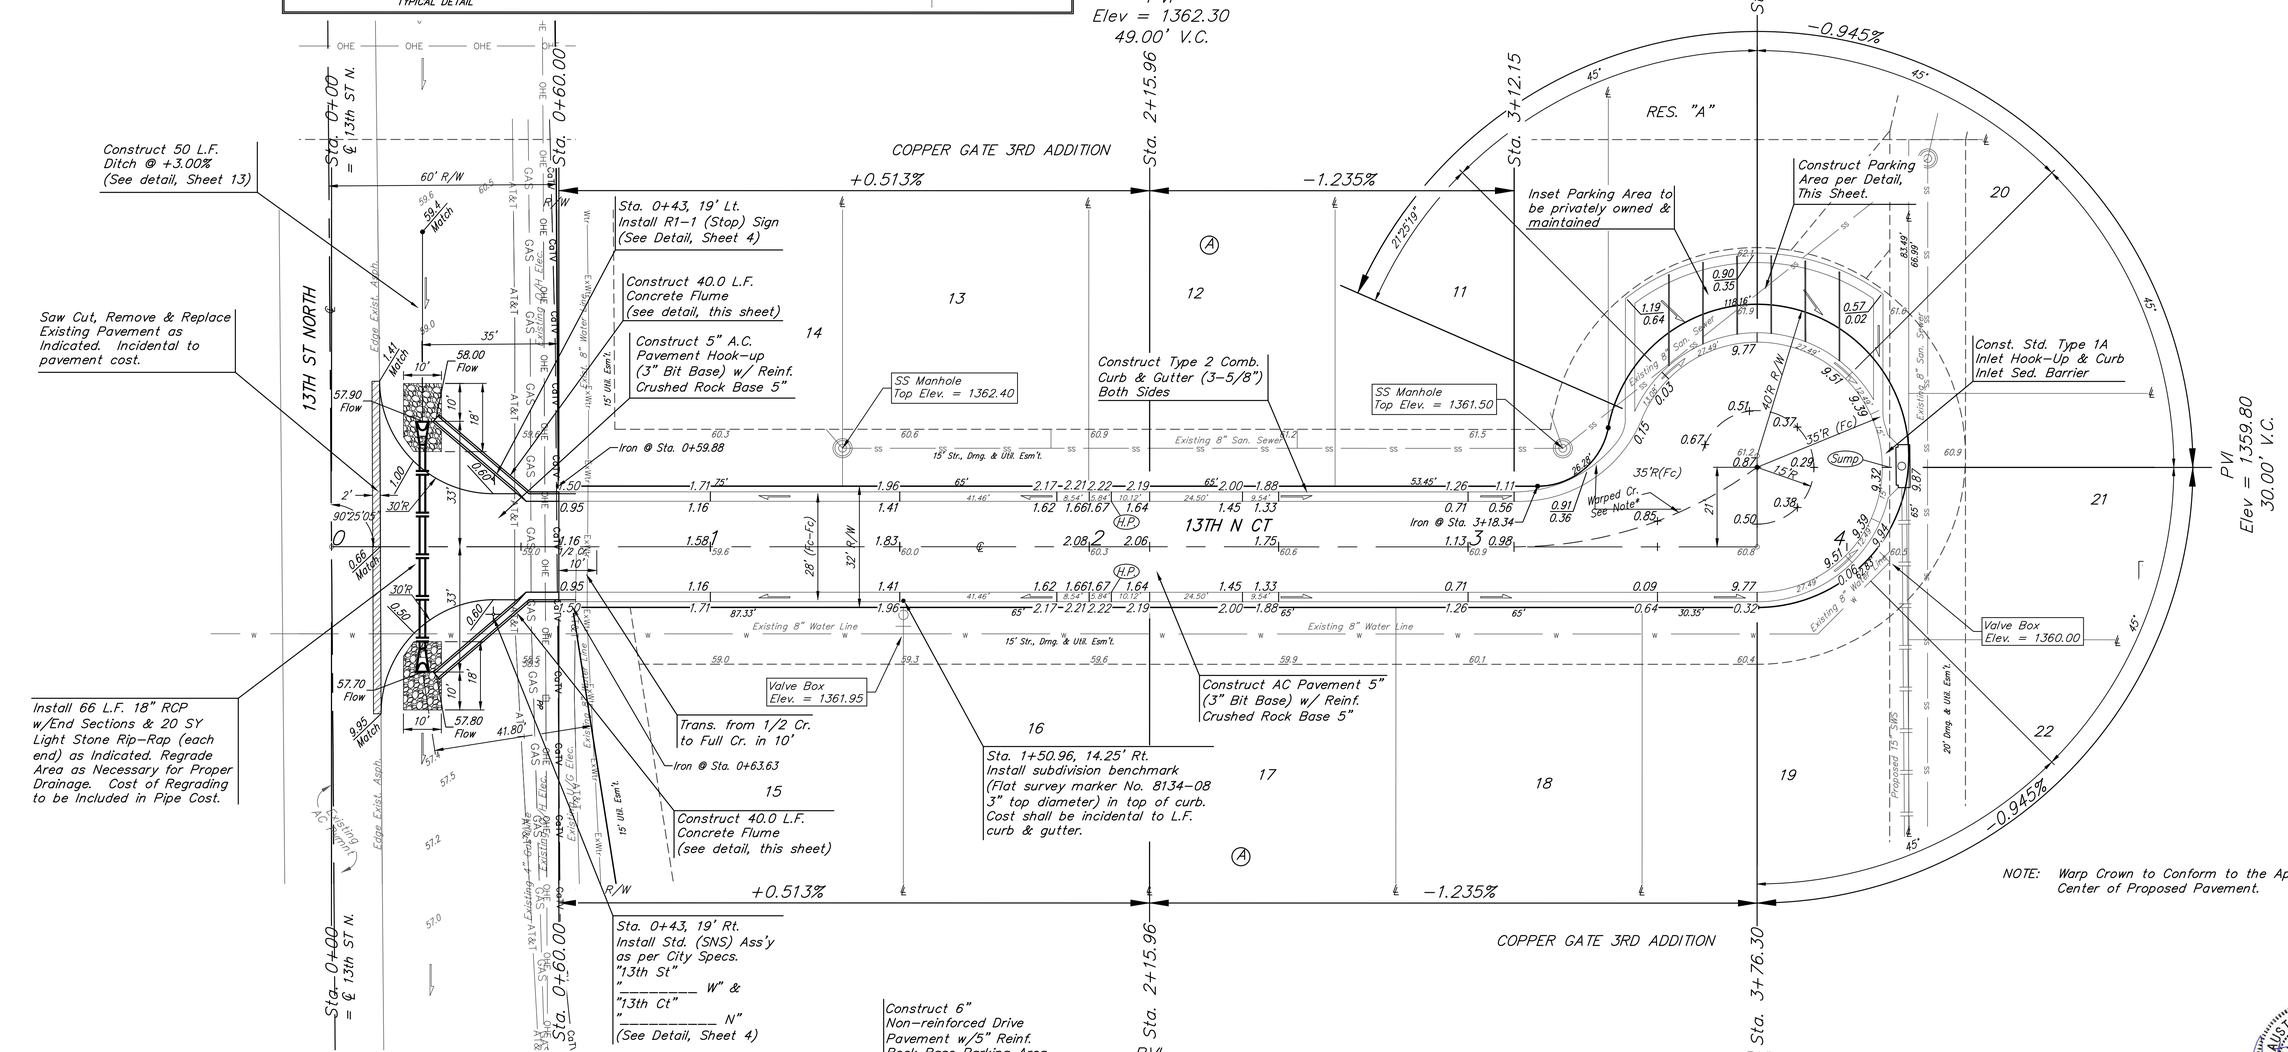

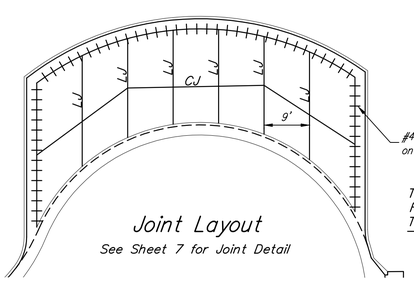

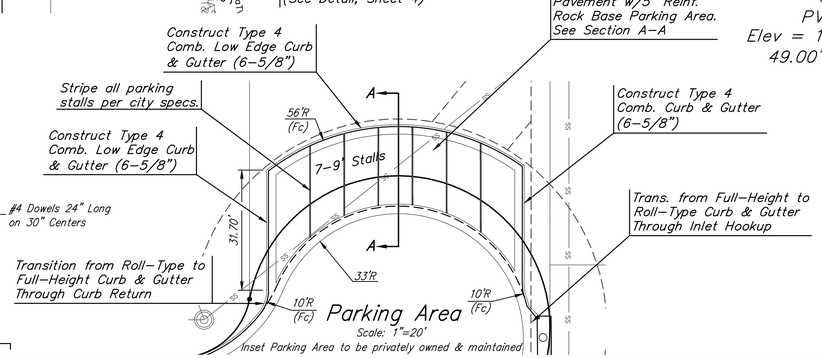

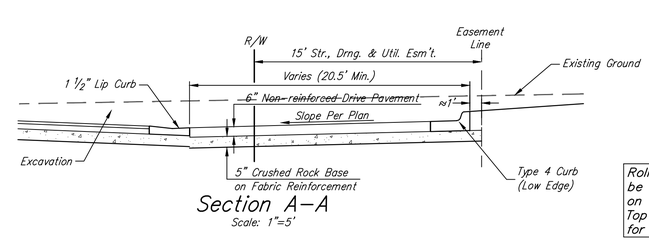

Roll type curb & gutter to be constructed on the pavement on this sheet.
Top of curb elevation are given for full height curb.

Baughman

Copper Gate 3rd Addition

13TH CT NORTH

Lot 11 - Lot 19, Block A

Baughman Company, P.A. 315 Ellis St. Wichita, KS 67211 T 316-262-7271 F 316-262-0149
ENGINEERING | SURVEYING | PLANNING | LANDSCAPE ARCHITECTURE

PROJECT NUMBER 472-85259	DESIGN AEG / DRAWN JAK
REVISIONS:	APPROVED / DATE 3/28/16
	SCALE Noted
	SHEET 10 OF 32

E:\Projects\Copper Gate 3rd Addition_\Engineering\Str_15-10-E320\STR PLANS.dwg