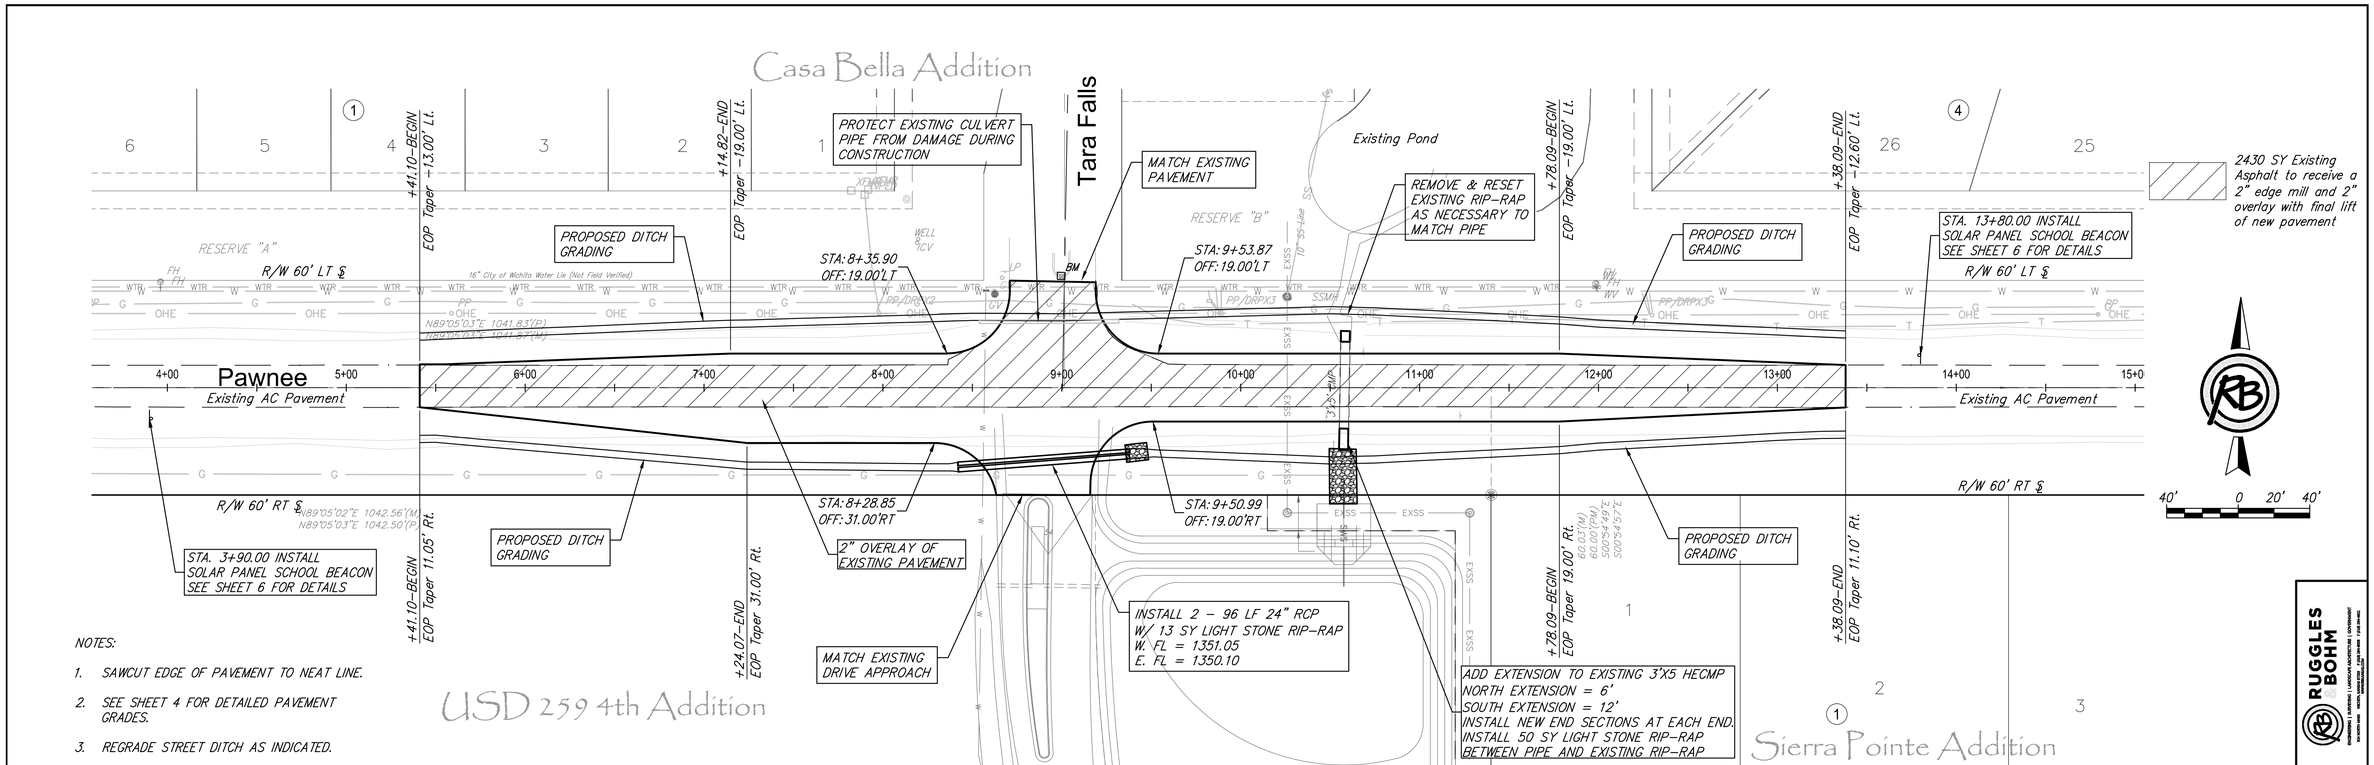

NOTES:

1. SAWCUT EDGE OF PAVEMENT TO NEAT LINE.
2. SEE SHEET 4 FOR DETAILED PAVEMENT GRADES.
3. REGRADE STREET DITCH AS INDICATED.

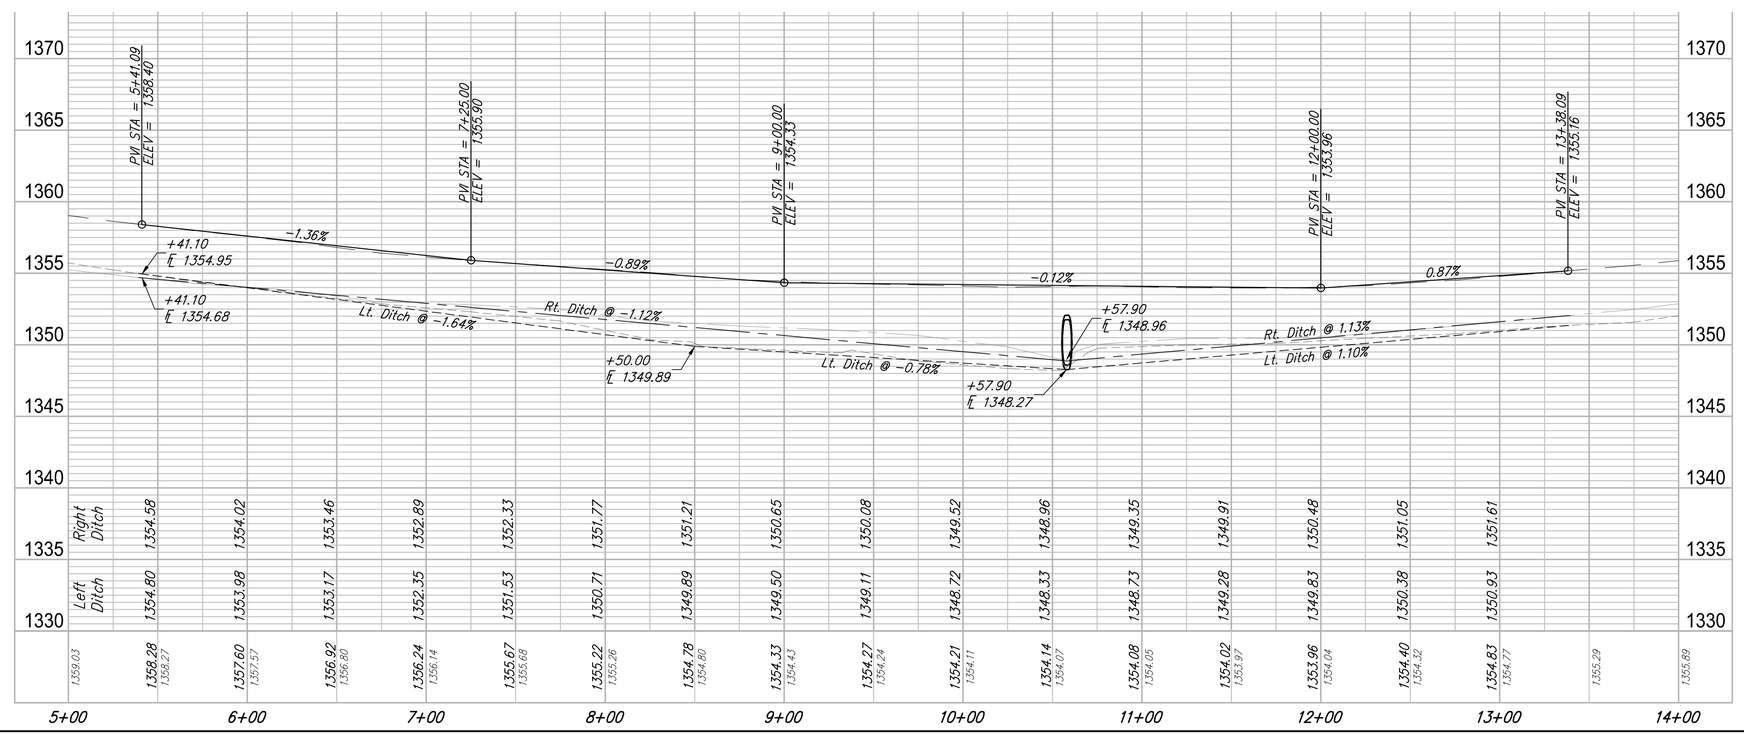

RUGGLES & BOHM
ENGINEERING | SURVEYING | LANDSCAPE ARCHITECTURE | ENVIRONMENT
WICHITA, KANSAS · NEOSHO, MISSOURI · (316) 264-4481 · FAX (316) 264-4480

REVIEW	.
DESIGN	KL
DATE	4-5-2016
PROJECT NUMBER	472-84942
DRAWN	
DRAWING FILE	4383T Engineering Base (Pawnee Plan & Profile)

USD 259 4th ADDITION
Pawnee Plan & Profile
Wichita, Kansas

RB JOB 4384T

SHEET 3 OF 12