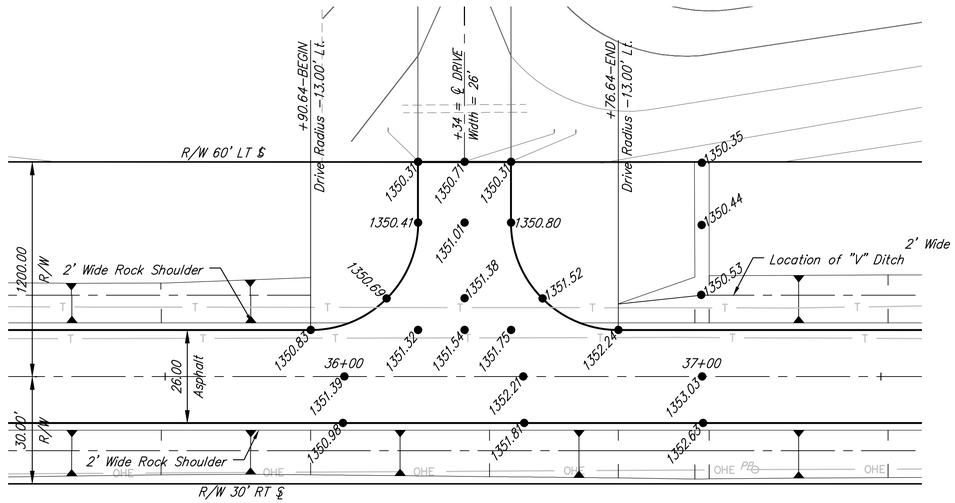

Sta. 36+34 Entrance Detail

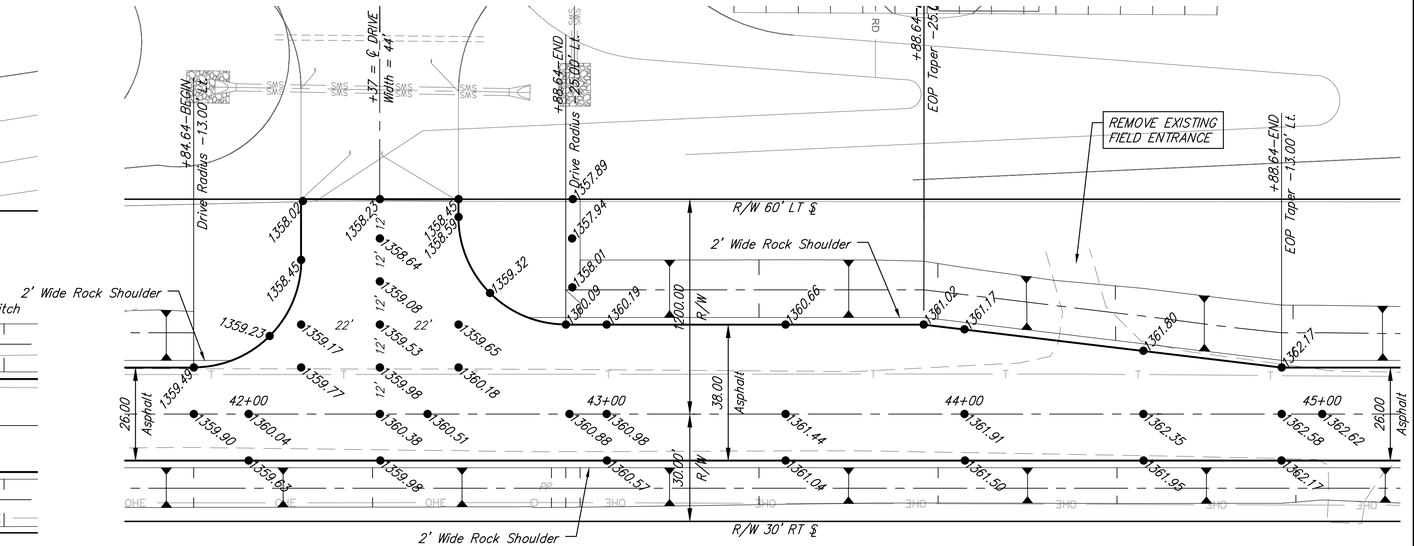

Sta. 42+37 Entrance Detail

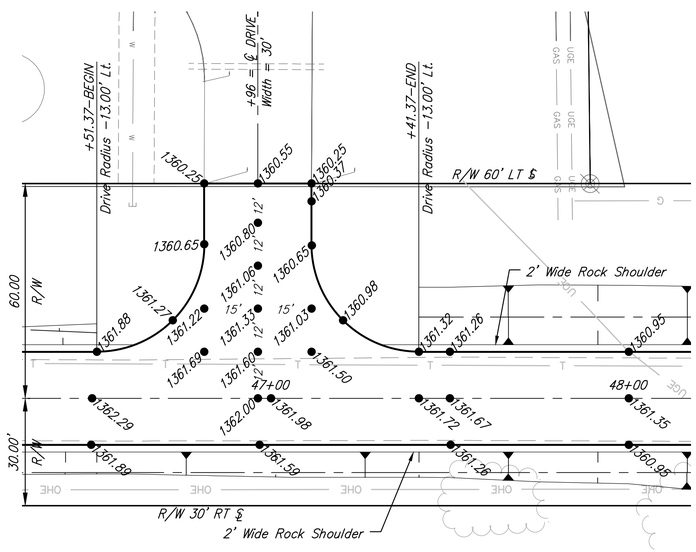

Sta. 46+96 Entrance Detail

F:\Projects\Projects 4300-4399\4383T (127th St E and Pawnee Paving)\4383T Engineering Base.dwg

(c) Copyright 2014, Ruggles & Bohm, P.A.

127th Street East
Entrance Details

SEAL

RUGGLES & BOHM
ENGINEERING | SURVEYING | LANDSCAPE ARCHITECTURE | GOVERNMENT
924 NORTH MAIN WICHITA, KANSAS 67203 P (316) 264-8008 F (316) 264-6621
WWW.RBKANSAS.COM

DATE	-
DESIGN	KL
DRAWN	DS
REVIEW	4-12-2016
PROJECT NUMBER	472-84941
RB JOB NO.	4383T
DWG. SCALE	...
DRAWING FILE	4383T Engineering Base [Entrance Details]
SHEET	6
OF	24