BENCHMARKS:
BM #1
Benchmark Disk adjacent to fire hydrant south end of south curb return SE corner of Custer Ave. & Lydia Ave.
Elev. = 1292.48 NAVD 88

BM#2
Cross in Square cut in top of curb, east side of Sheridan Ave., south end of south curb return of drive entrance to Lot 4, Block 7
Elev. = 1291.48 NAVD 88

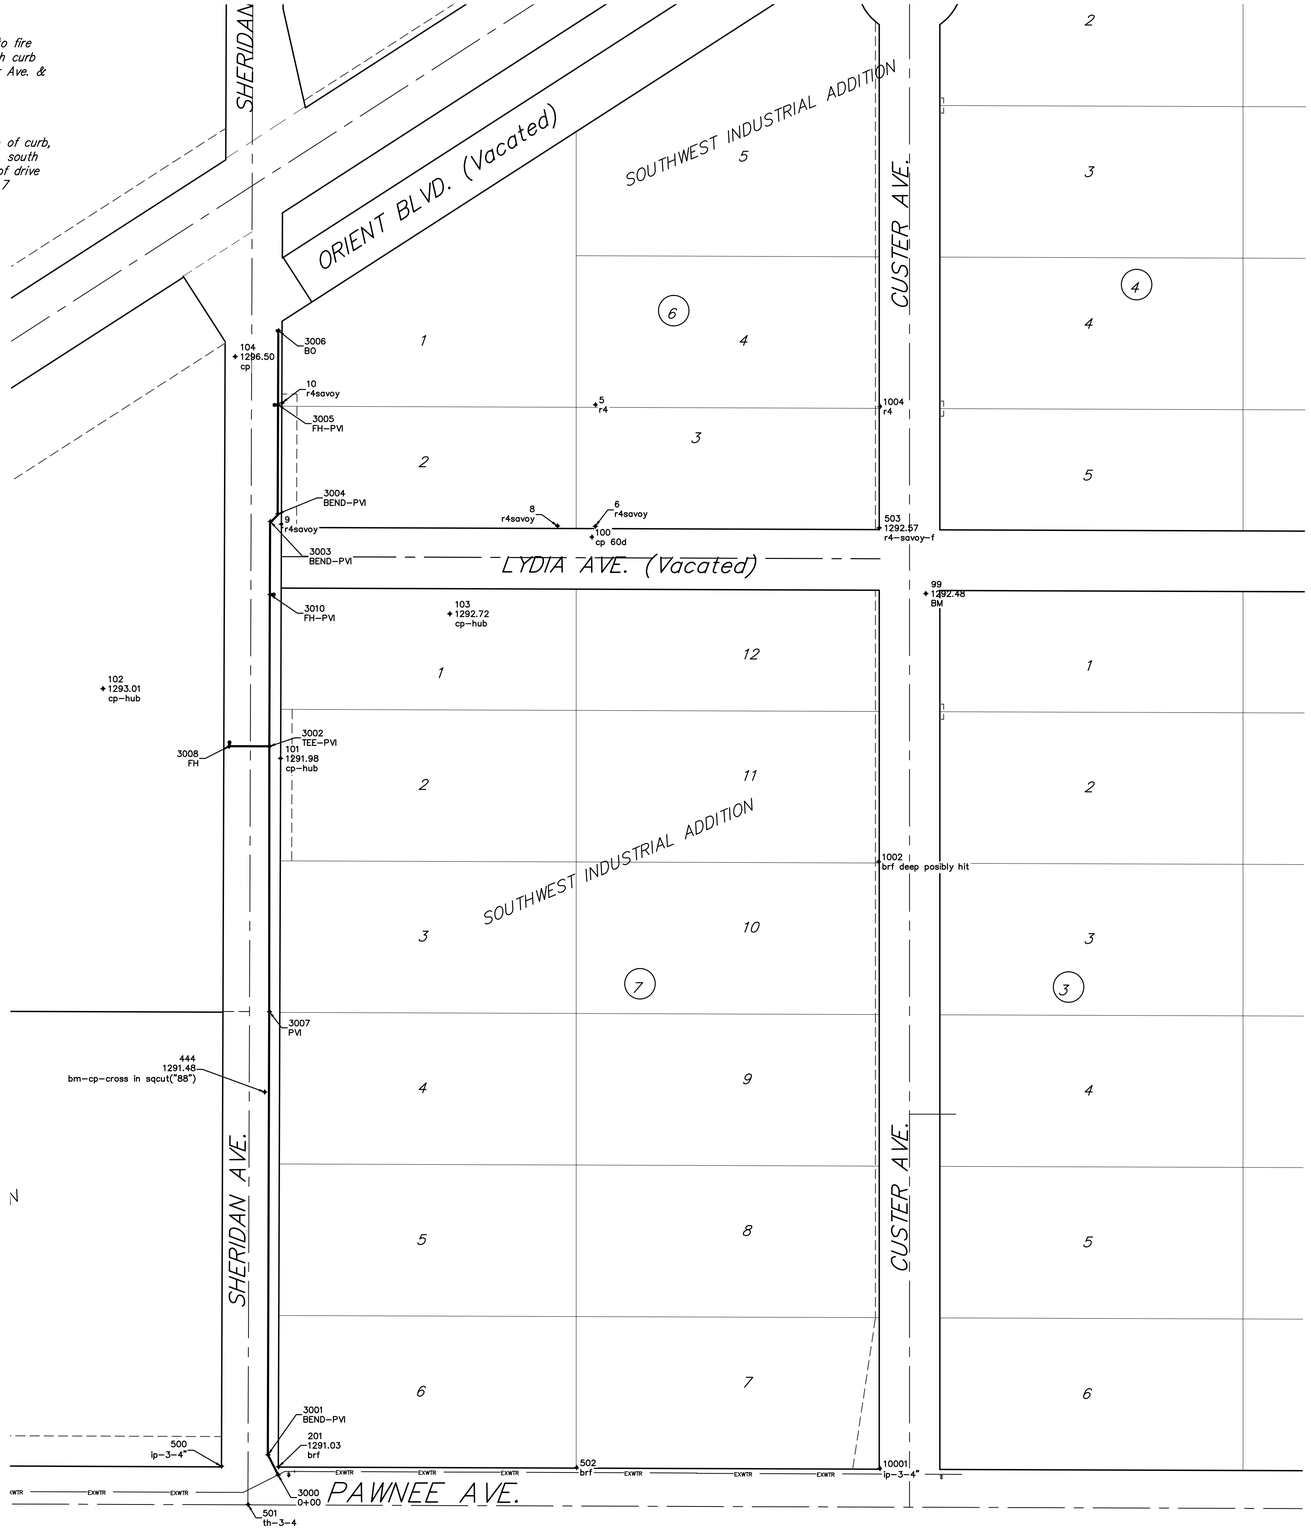

Point Table				
Point #	Northing	Easting	Raw Description	Elevation
5	3243.06	4624.61	r4	
6	3082.82	4624.14	r4savoy	
8	3083.29	4574.29	r4savoy	
9	3085.51	4210.18	r4savoy	
10	3245.51	4211.19	r4savoy	
99	2994.01	5060.03	BM	1292.48
100	3068.54	4619.93	cp 60d	
101	2776.67	4209.10	cp-hub	1291.98
102	2868.78	3975.03	cp-hub	1293.01
103	2967.48	4432.38	cp-hub	1292.72
104	3306.51	4149.35	cp	1296.50
201	1842.74	4206.60	brf	1291.03
444	2336.87	4188.27	bm-cp-cross in sqcut("88")	1291.48
500	1843.37	4131.26	ip-3-4"	
501	1793.02	4166.33	th-3-4	
502	1841.69	4599.58	brf	
503	3080.72	4998.43	r4-savoy-f	1292.57
1002	2640.61	4997.96	brf deep posibly hit	
1004	3240.79	4999.70	r4	
3000	1832.06	4206.06	0+00	
3001	1858.56	4192.65	BEND-PVI	
3002	2792.79	4194.71	TEE-PVI	
3003	3089.09	4195.68	BEND-PVI	
3004	3099.04	4205.71	BEND-PVI	
3005	3242.76	4206.18	FH-PVI	
3006	3340.76	4206.50	BO	
3007	2442.79	4194.56	PVI	
3008	2792.96	4141.71	FH	
3010	2992.80	4195.36	FH-PVI	
10001	1840.59	4999.57	ip-3-4"	

60 0 60
Scale: 1" = 60'
• = Iron

W. BRENT WOOTEN LICENSED 21470 KANSAS PROFESSIONAL ENGINEER 3/15/16

Baughman

Southwest Industrial Addition
COORDINATES
Water Distribution System

Baughman Company, P.A. 315 Ellis St. Wichita, KS 67211 P 316.262.7271 F 316.262.0149
ENGINEERING | SURVEYING | PLANNING | LANDSCAPE ARCHITECTURE

PROJECT NUMBER 448-90691
REVISIONS:
DESIGN NBW
DRAWN JAK
APPROVED
DATE 3/15/16
SCALE Noted
SHEET **12** OF **13**

E:\Projects\Sheridan Avenue_1507-E277\Engineering\WTR_1509-E305\Wtr Plans.dwg