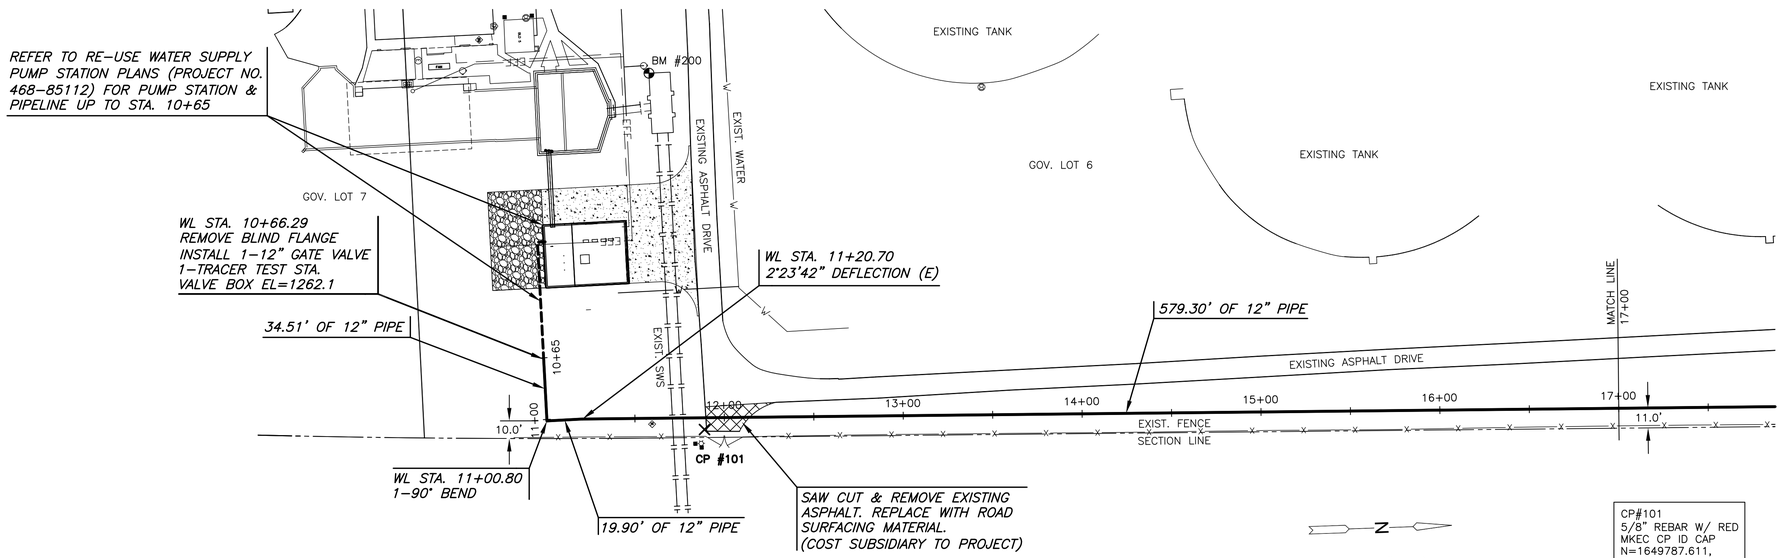

NOTE:
CONTRACTOR TO VERIFY LOCATION AND ELEVATION OF EXISTING UTILITIES PRIOR TO CONSTRUCTION.

PLAN SPIRIT RE-USE LINE STA. 10+66.29 - 17+00

PROFILE SPIRIT RE-USE LINE STA. 10+66.29 - 17+00

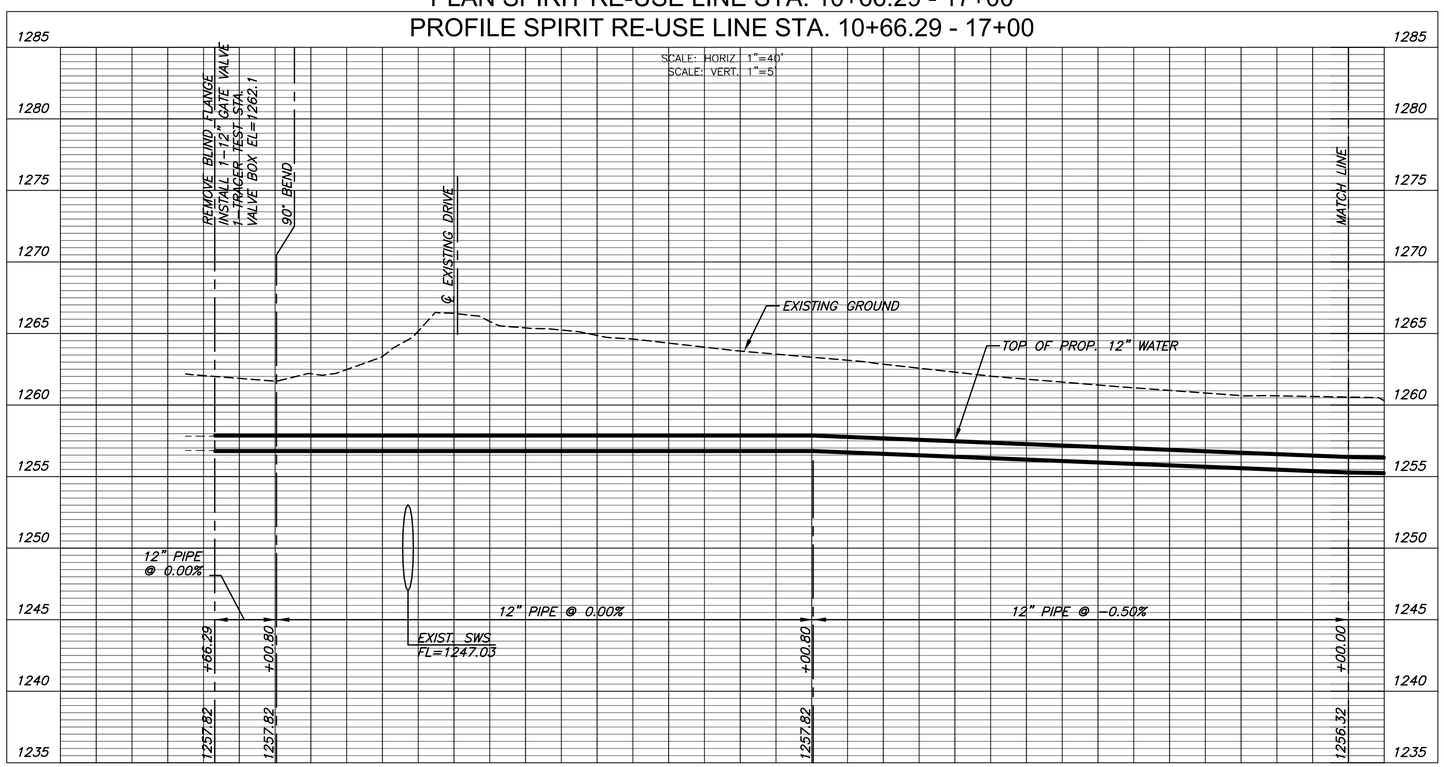

MKEC
Wichita, KS • 316-684-9600

CITY OF WICHITA, KS

12" RE-USE WATER PIPELINE

TO SERVE SPIRIT AEROSYSTEMS

©2016
MKEC Engineering
All Rights Reserved
www.mkec.com
These drawings and their contents, including, but not limited to, all concepts, designs, & ideas are the exclusive property of MKEC Engineering (MKEC), and may not be used or reproduced in any way without the express consent of MKEC.

SPIRIT
RE-USE LINE
10+66.29-17+00

PROJECT NO.	468-85095
DATE	APRIL 2016
SCALE	1" = 40'

DESIGNED	DRAWN	CHECKED
DFL	JWC	MAB

NO.	REVISION	DATE
0	ISSUED FOR CONST.	06/01/16

GREGORY J. ALLISON
LICENSED
11159
KANSAS
PROFESSIONAL ENGINEER
6/1/16

SHEET NO.

05 OF 36

PLOTTED: Thursday, June 02, 2016 @ 10:46AM

J:\PROJECTS\2015\0101\0623_COW_REUSE_WATER_SUPPLY_SYSTEM_150623 CAD\SHTS\05 CIVIL\WTR\15623_CP-01.DWG